



FINAL DESIGN

SIGN PROJECT

Ardmore, Oklahoma FEC

The
Clubhouse


Date Nov. 7, 2018

SHEET SCHEDULE

- 01 - LOGO
- 02 - PROJECT PLAN
- 03 - EXTERIOR BUILDING SIGNS
- 04 - CUSTOMER SERVICE AREA (INTERIOR)
- 05 - FOOD SERVICE AREA MURAL
- 06 - WAYFINDING - INTERIOR
- 07 - LUNCH BOX DINER
- 08 - MONUMENT SIGN (EXTERIOR)
- 09 - WAYFINDING - EXTERIOR
- 10 - RACEWAY
- 11 - GOLF
- 12 - EAGLES LANDING
- 13 - FLIGHTLINE



Davis & Davis, Inc.
1805 W. Park Row Blvd.
Arlington, Texas


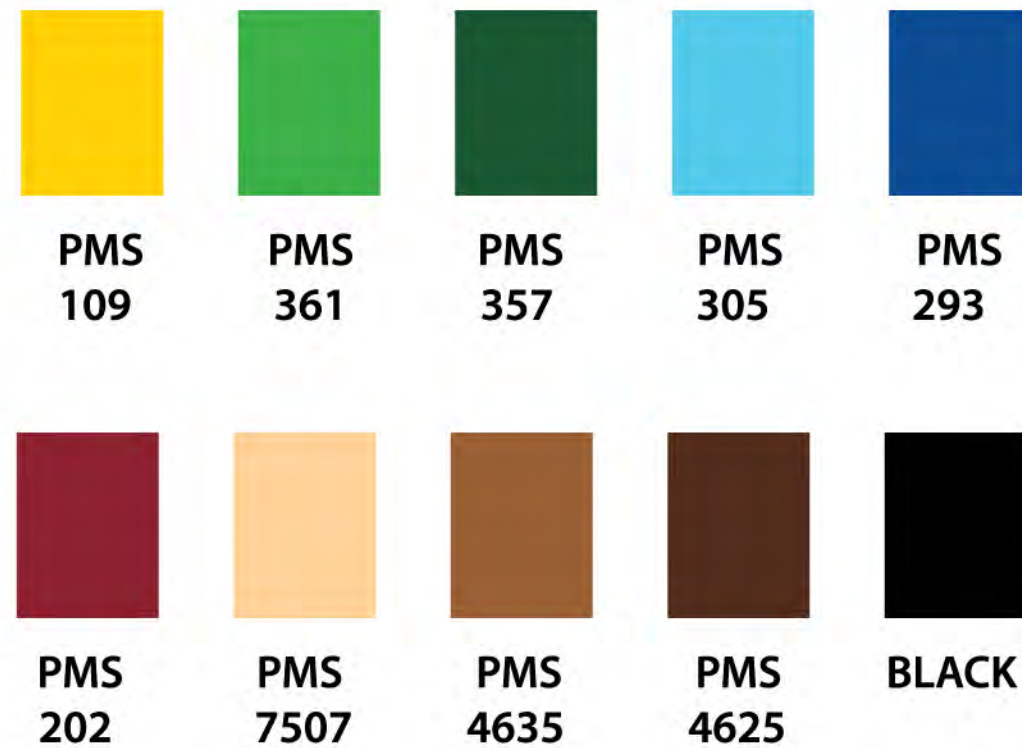


Fonts
Clubhouse - Microsoft San Serif
Tagline - Myriad Pro



A	WAY BUILDING
B	GO-KART PIT BUILDING
C	SLIDE
D	MINIATURE GOLF
E	TREE HOUSE
F	ZIPLINE
G	ROPES CHALLENGE COURSE
H	WATER WARS
I	MULTI-USE LAWN
J	UPPER PATIO
K	CONCESSION GO-KART TRACK
L	MAIN ENTRY
M	PARKING
N	PAVILLION
O	SERVICE ENTRANCE
P	FUEL TANK
Q	SERVICE AREA
R	SEASONAL ICE SKATING

- 01 MAIN MONUMENT SIGN
- 02 BUILDING LOGO
- 03 BUILDING NAME SIGN
- 04 BUILDING PROMO PANELS
- 05 RULES
- 06 CUSTOMER SERVICE
- 07 FOOD SERVICE
- 08 WAYFINDING INTERIOR
- 09 TREE HOUSE ID
- 10 WAYFINDING EXTERIOR
- 11 GOLF SIGN
- 12 RACEWAY KART SIGN
- 13 FLIGHT LINE SIGN
- 14 EAGLE LANDINGS SIGN
- 15 WATER WARS

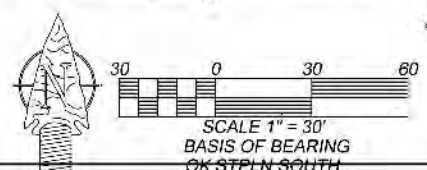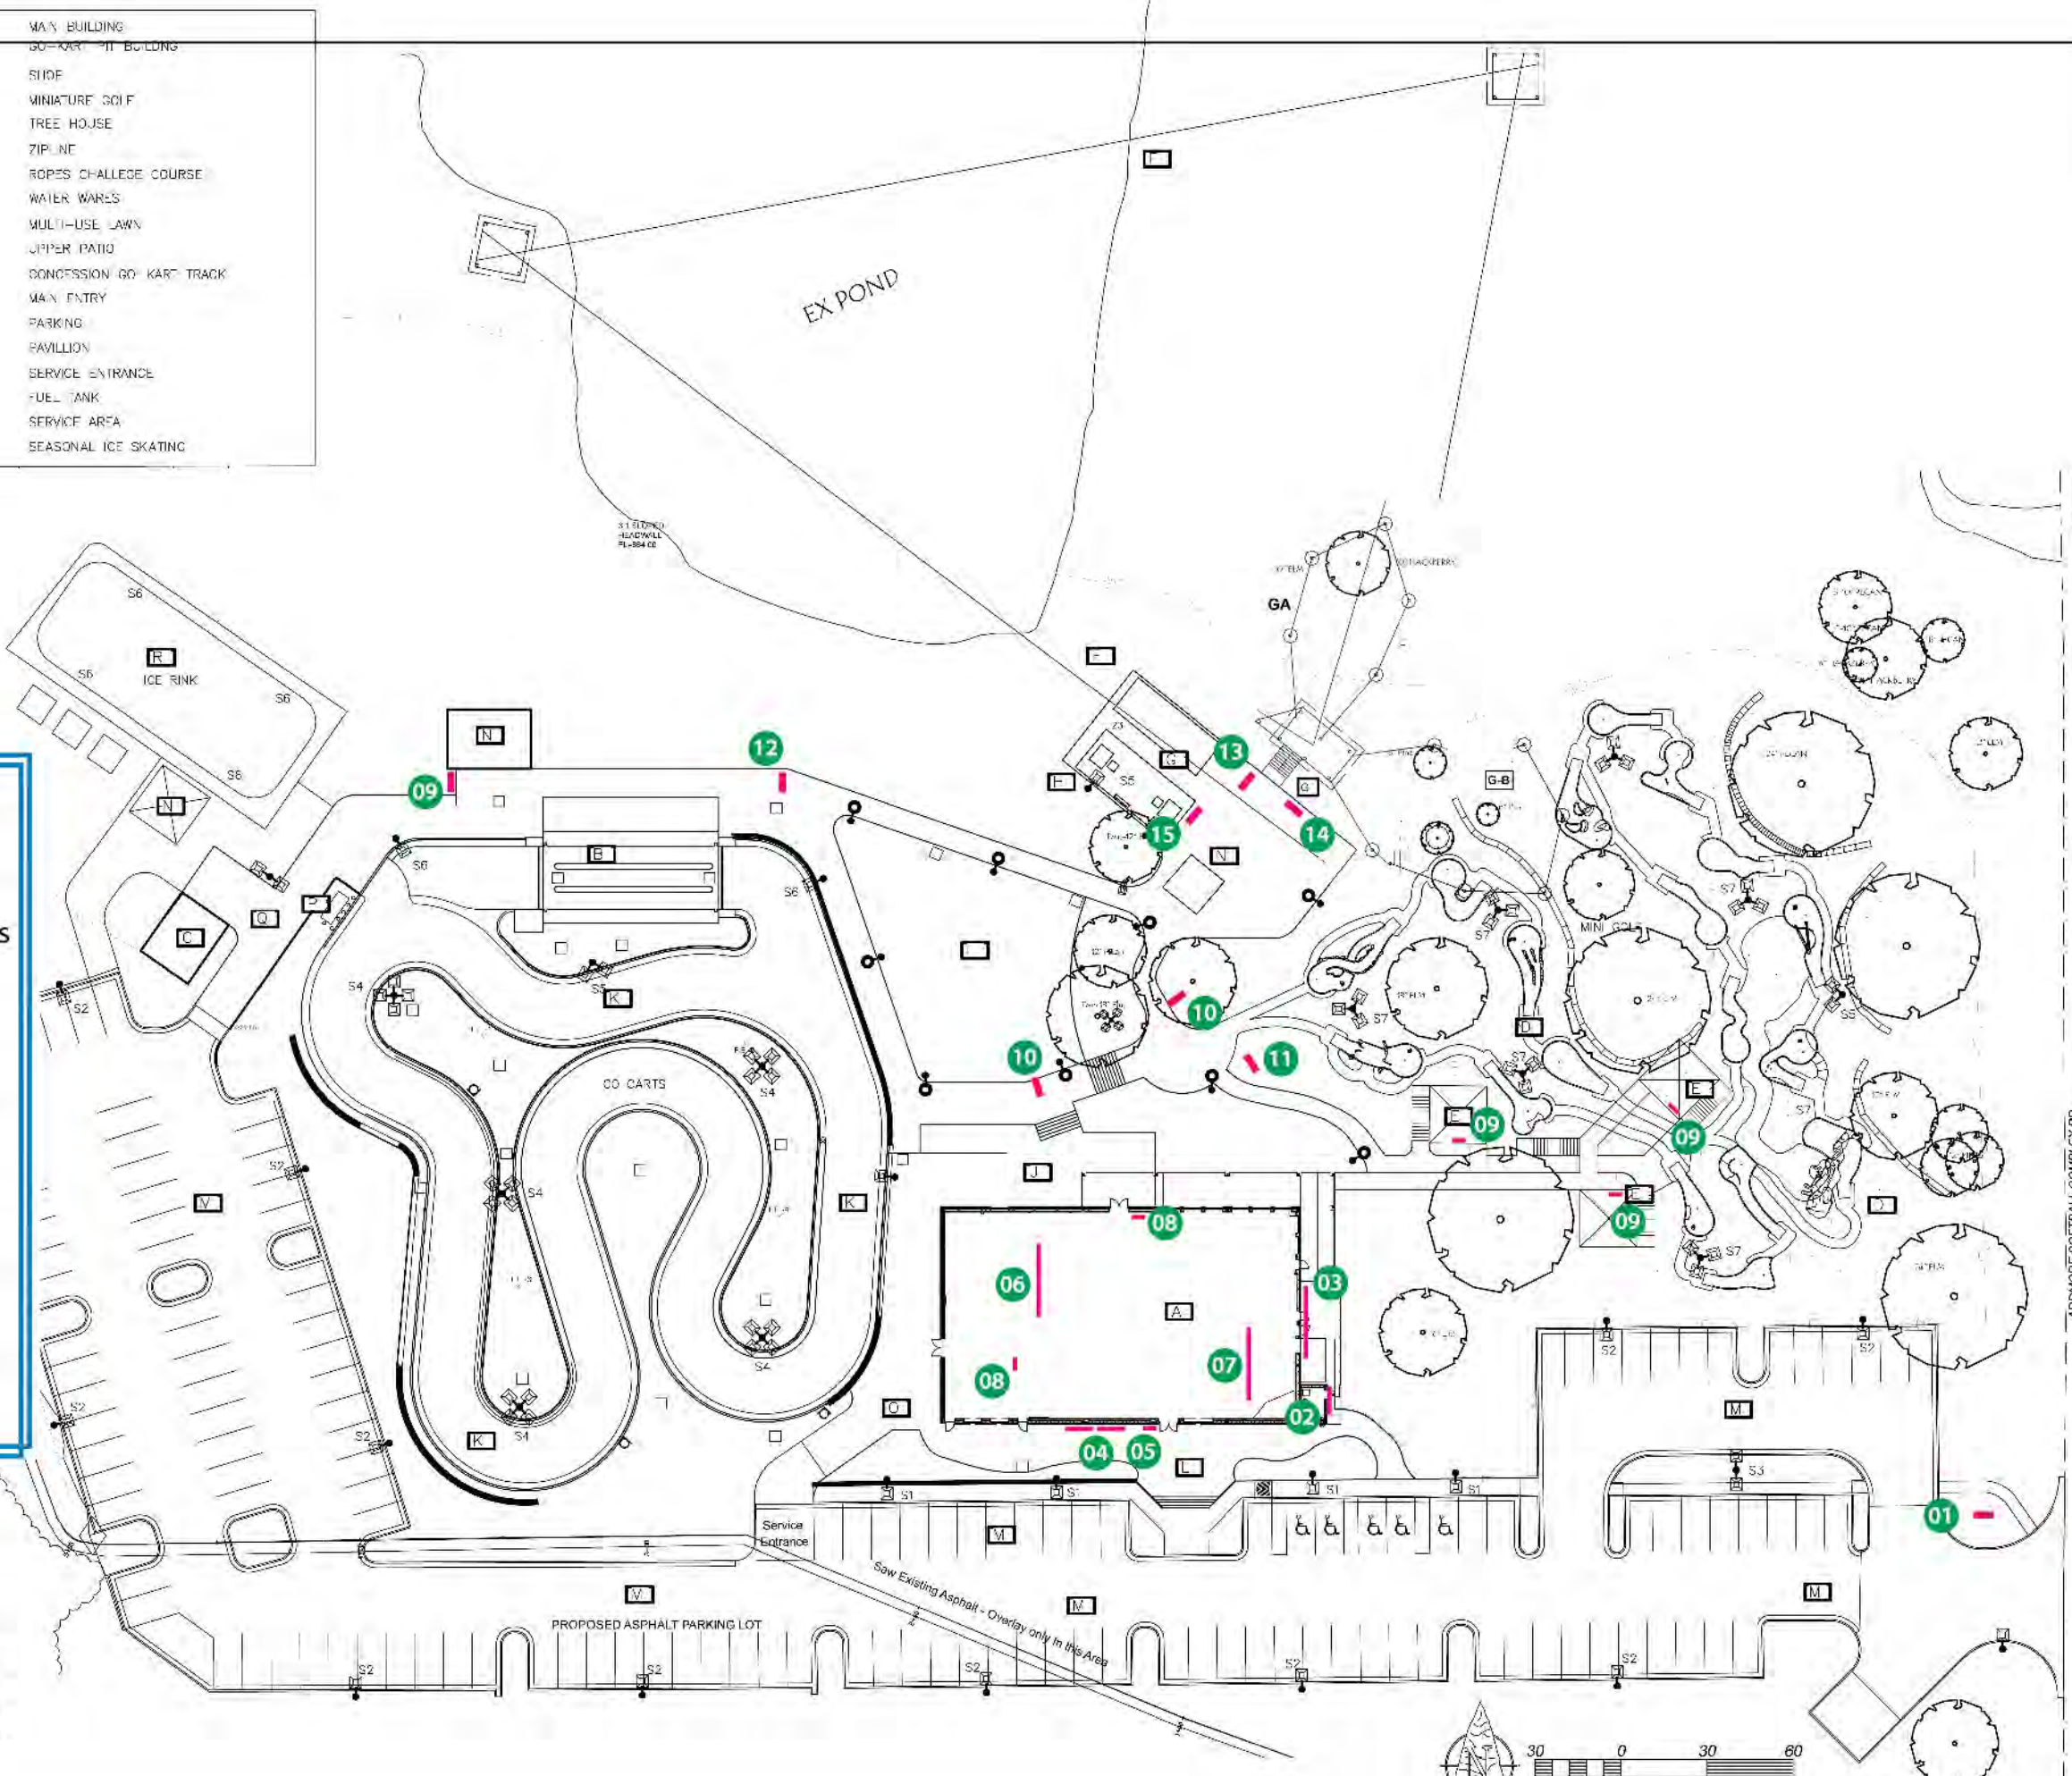



Sign Project

Date
Nov. 7, 2018

PROJECT SIGN PLAN



Davis & Davis, Inc.
1803 W. Park Row Blvd.
Arlington, Texas

Sheet
02
of **13**




9'-0" SQUARE IMAGE PANELS
HIGH-GLOSS BLACK POWDER-COAT
FINISH 1/4 THICK ALUMINUM PANELS
DIGITAL PRINTS APPLIED



36" x 60" RULES SIGN
1/4 THICK ALUMINUM PANEL
DIGITAL PRINT APPLIED


DETAIL

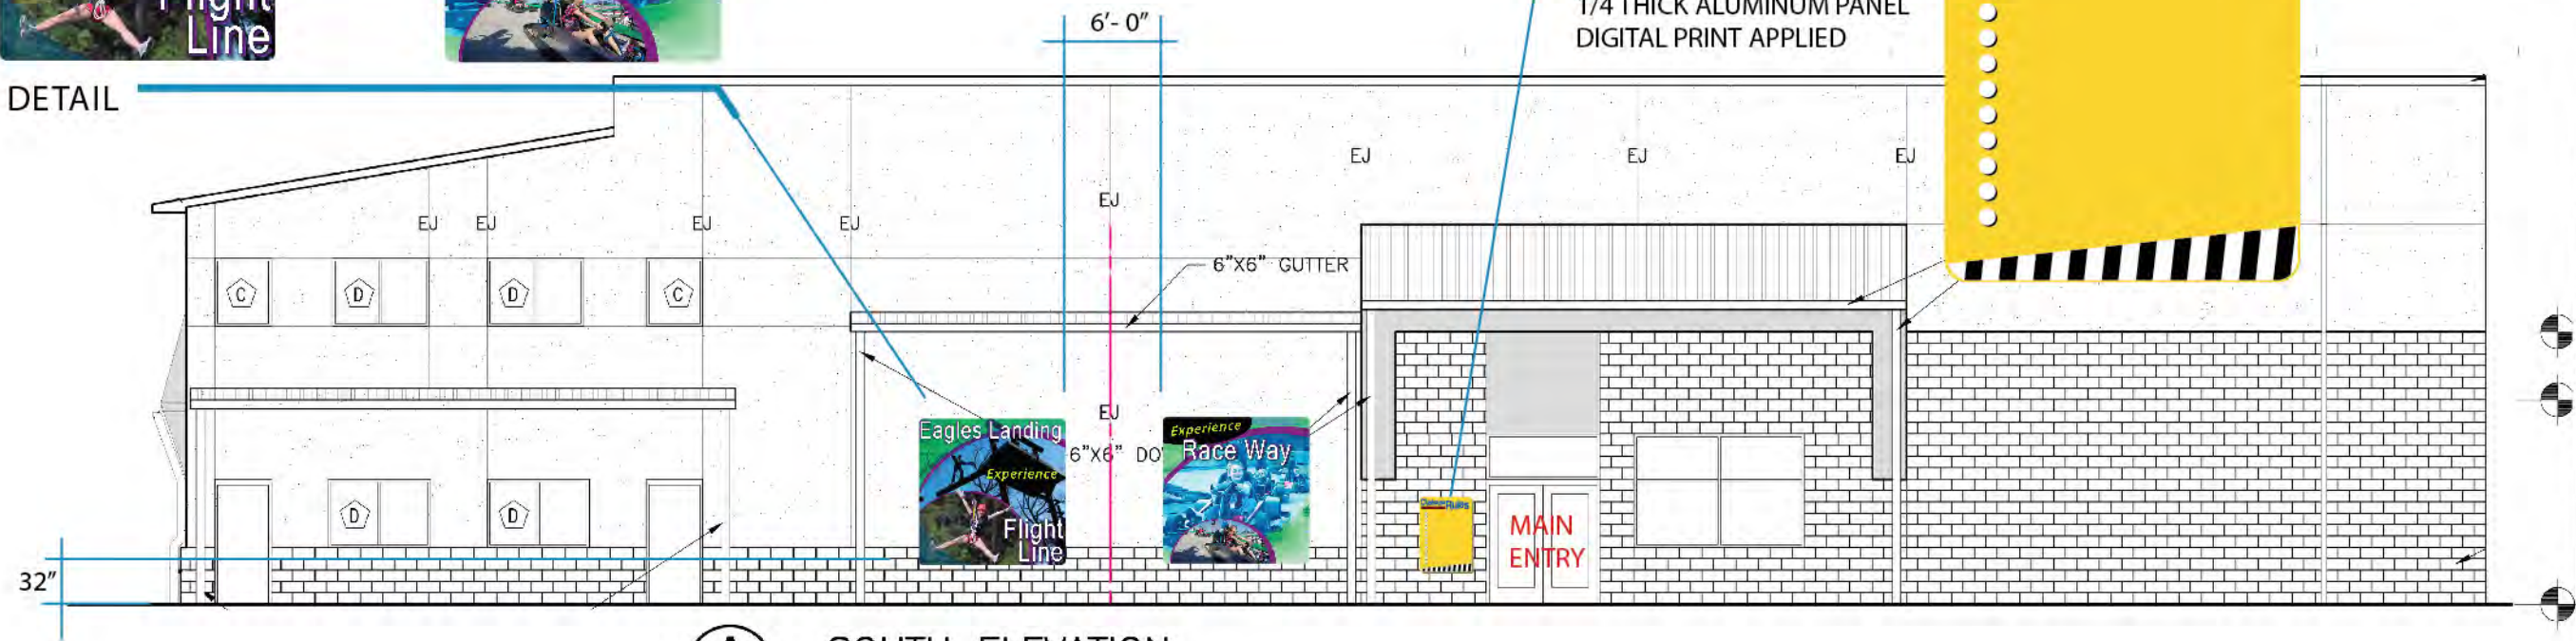

A SOUTH ELEVATION
A500

12'-0" Dia.
REAR ILLUMINATED LOGO
CIRCULAR SIGN. ART ON
TRANSLUCENT PANEL, LIT
FROM BEHIND

EIFS
METAL ROOF BEYOND
PRE FINISHED ALUM METAL
BEYOND
CMU - PAINTED
FENCE NOT SHOWN FOR
CLARITY

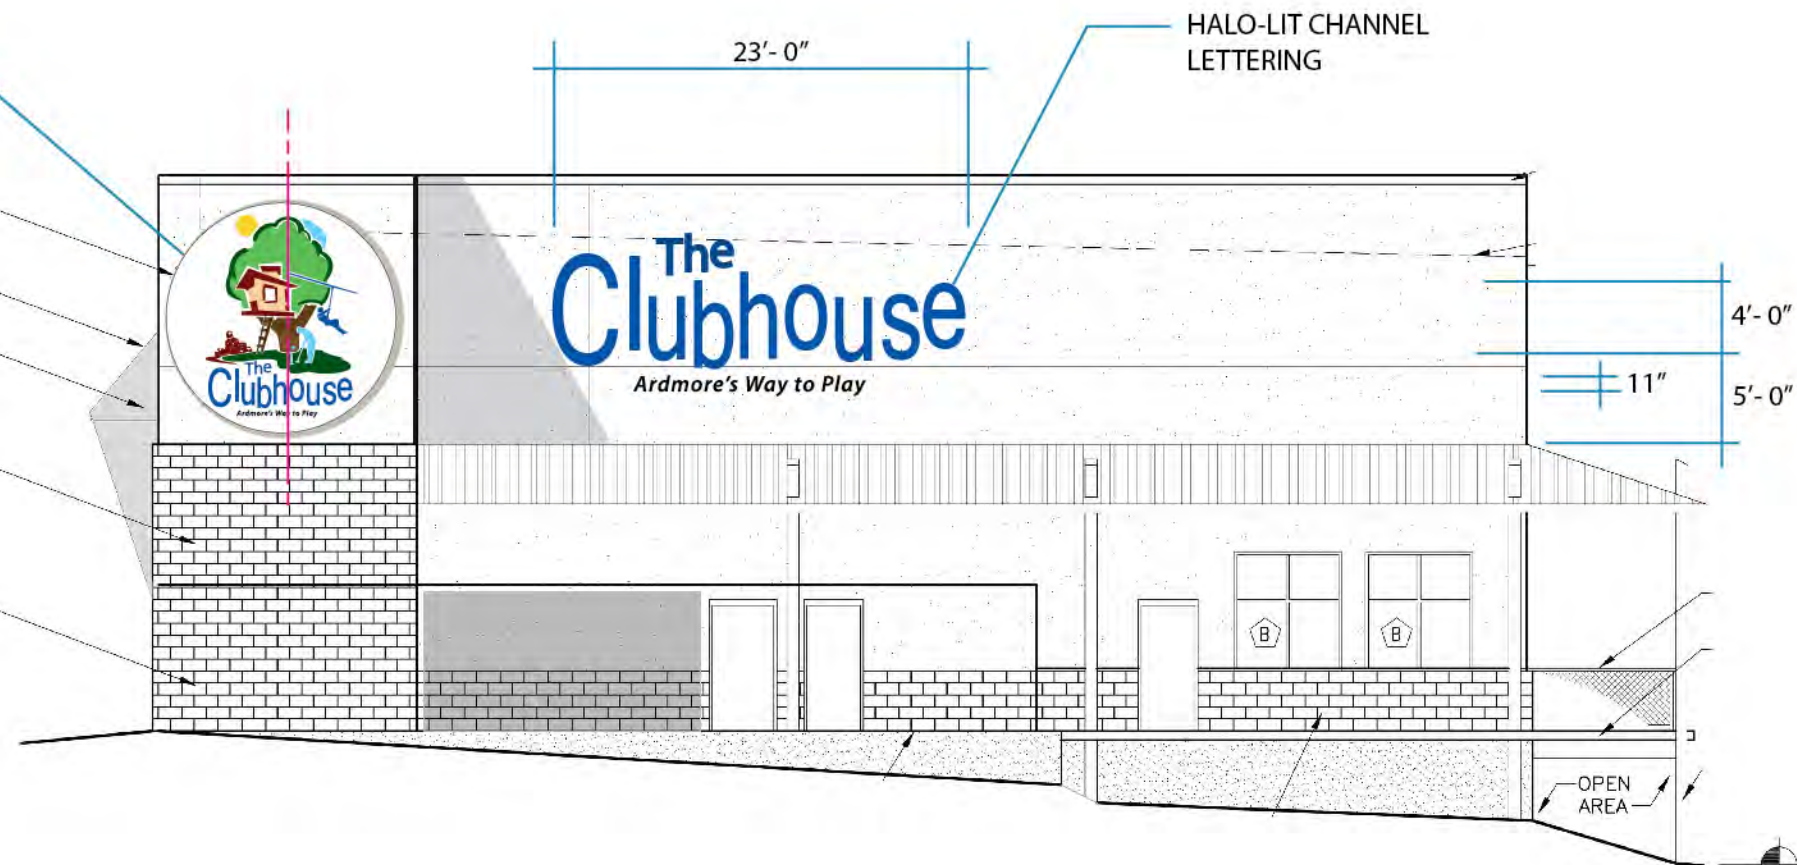


CUSTOMER
SERVICE
GRAPHIC
MURAL

SIGN


Davis & Davis, Inc.
1805 W. Park Row Blvd.
Arlington, Texas

871'-6"
FINISH GRA


Sheet
03
of **13**

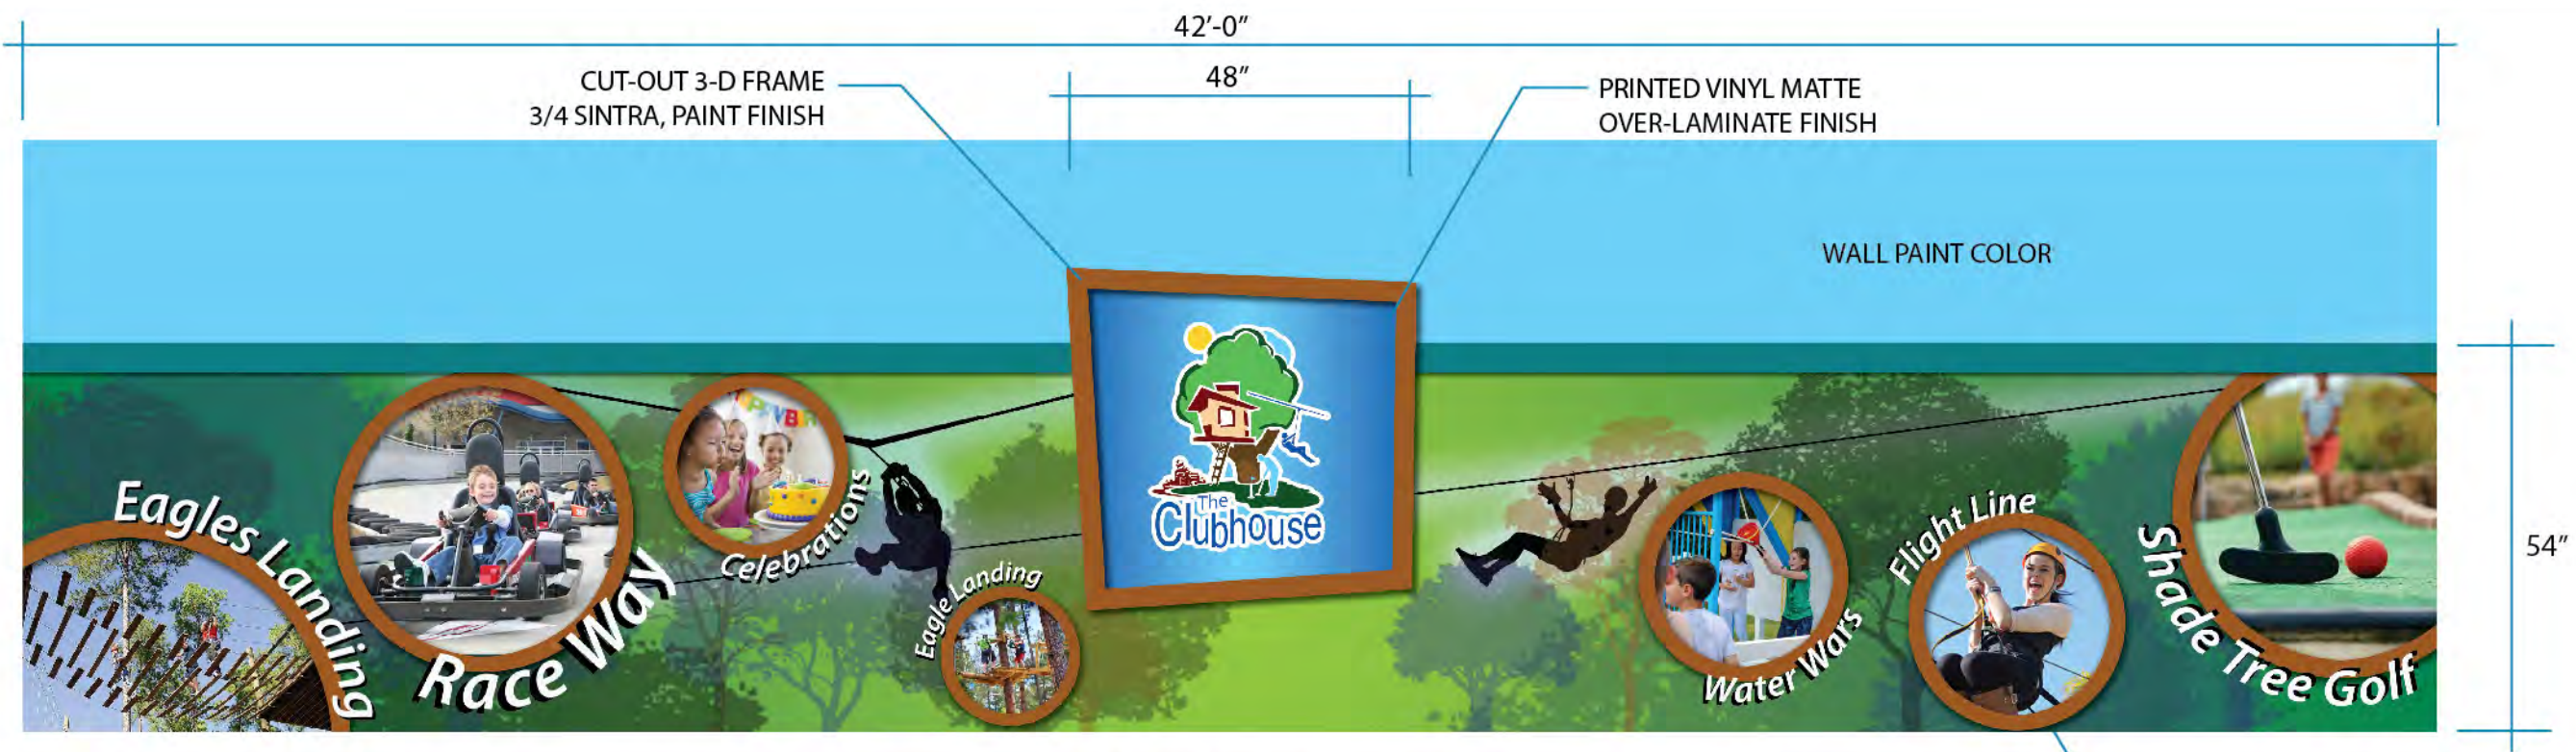

MURAL DETAIL

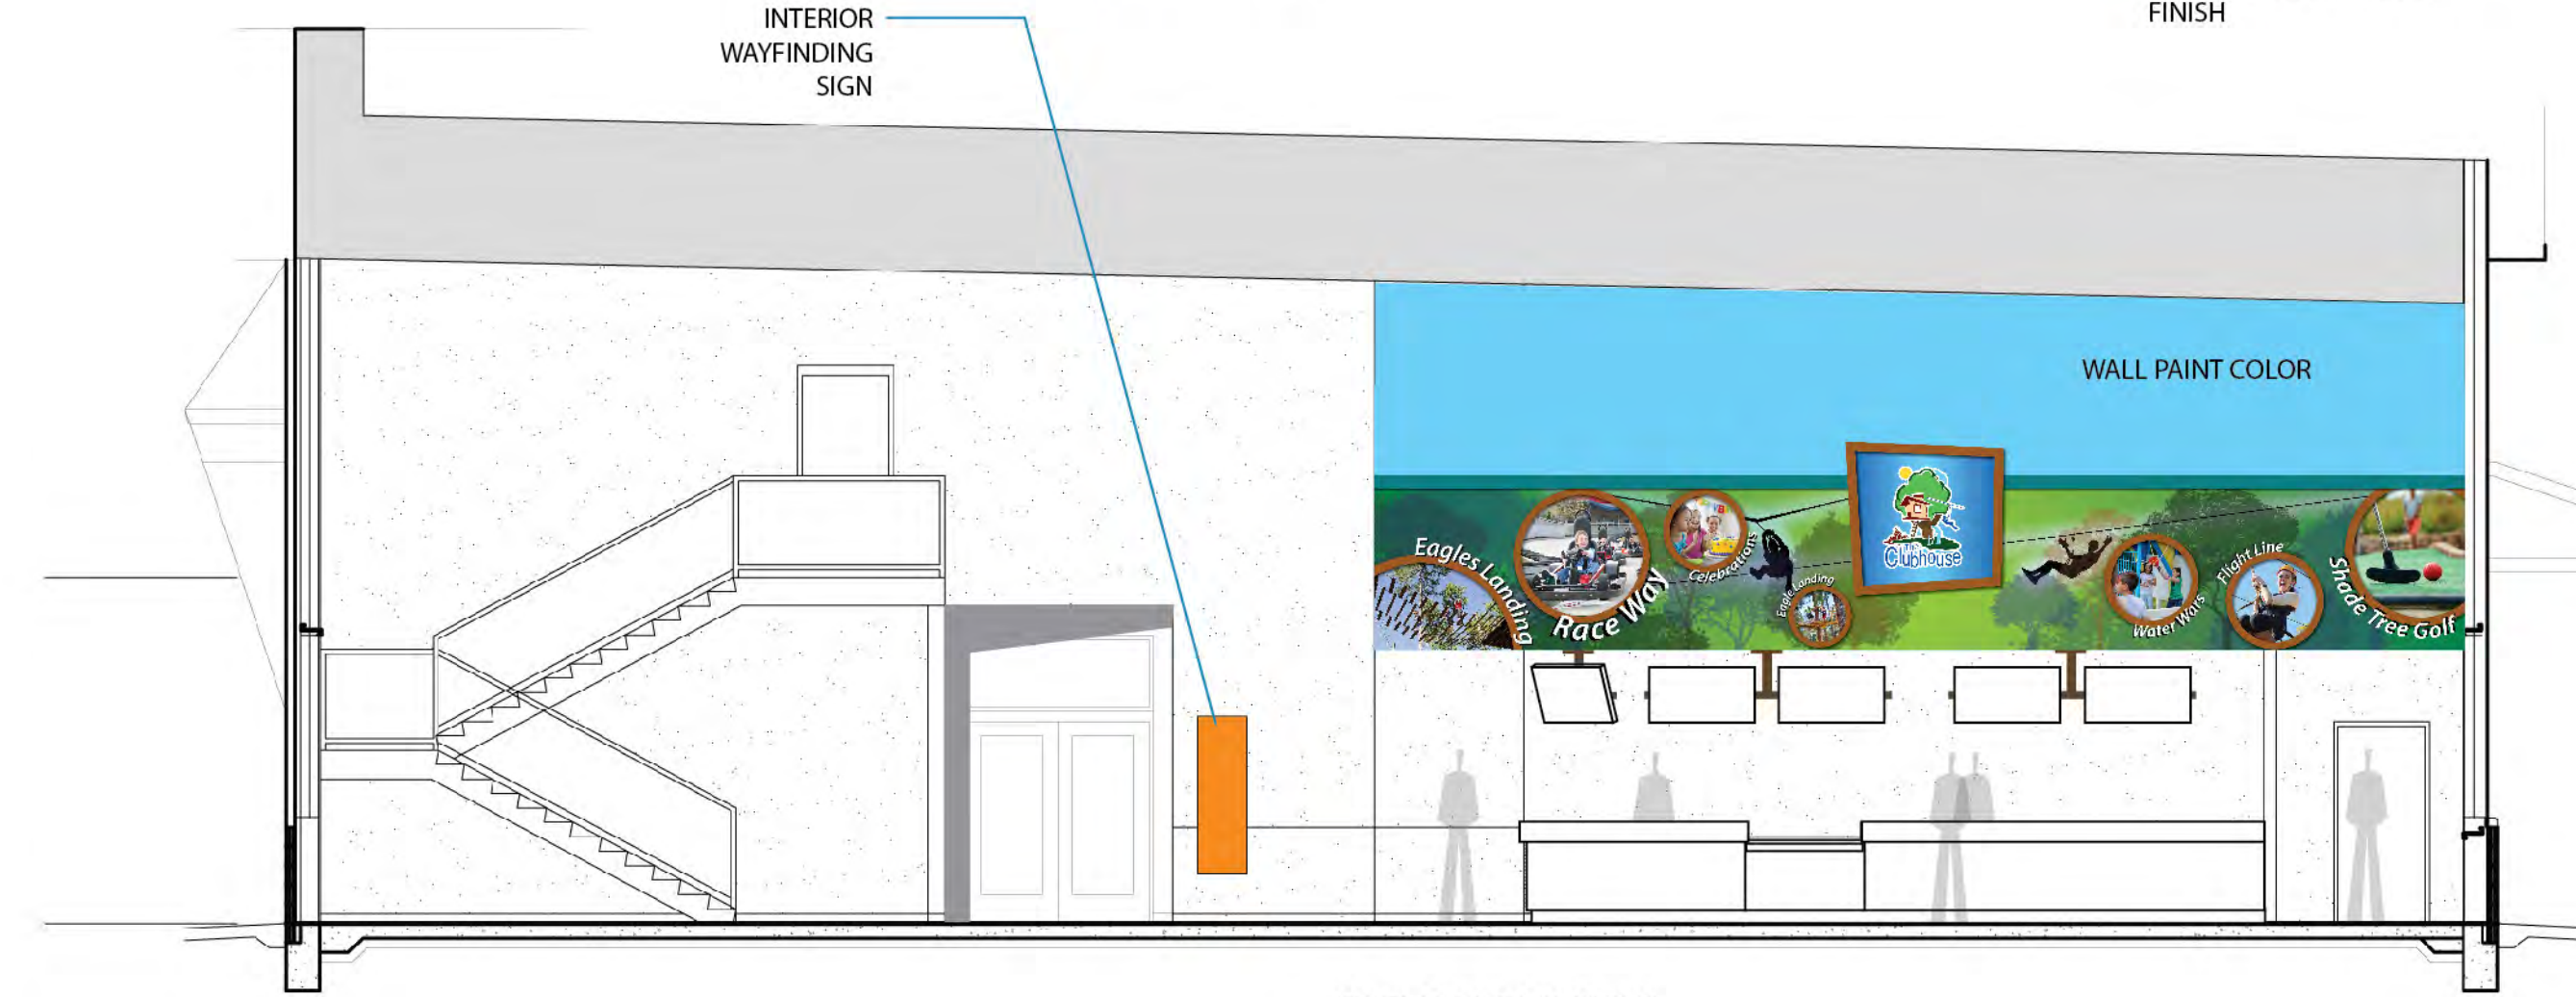

ELEVATION VIEW

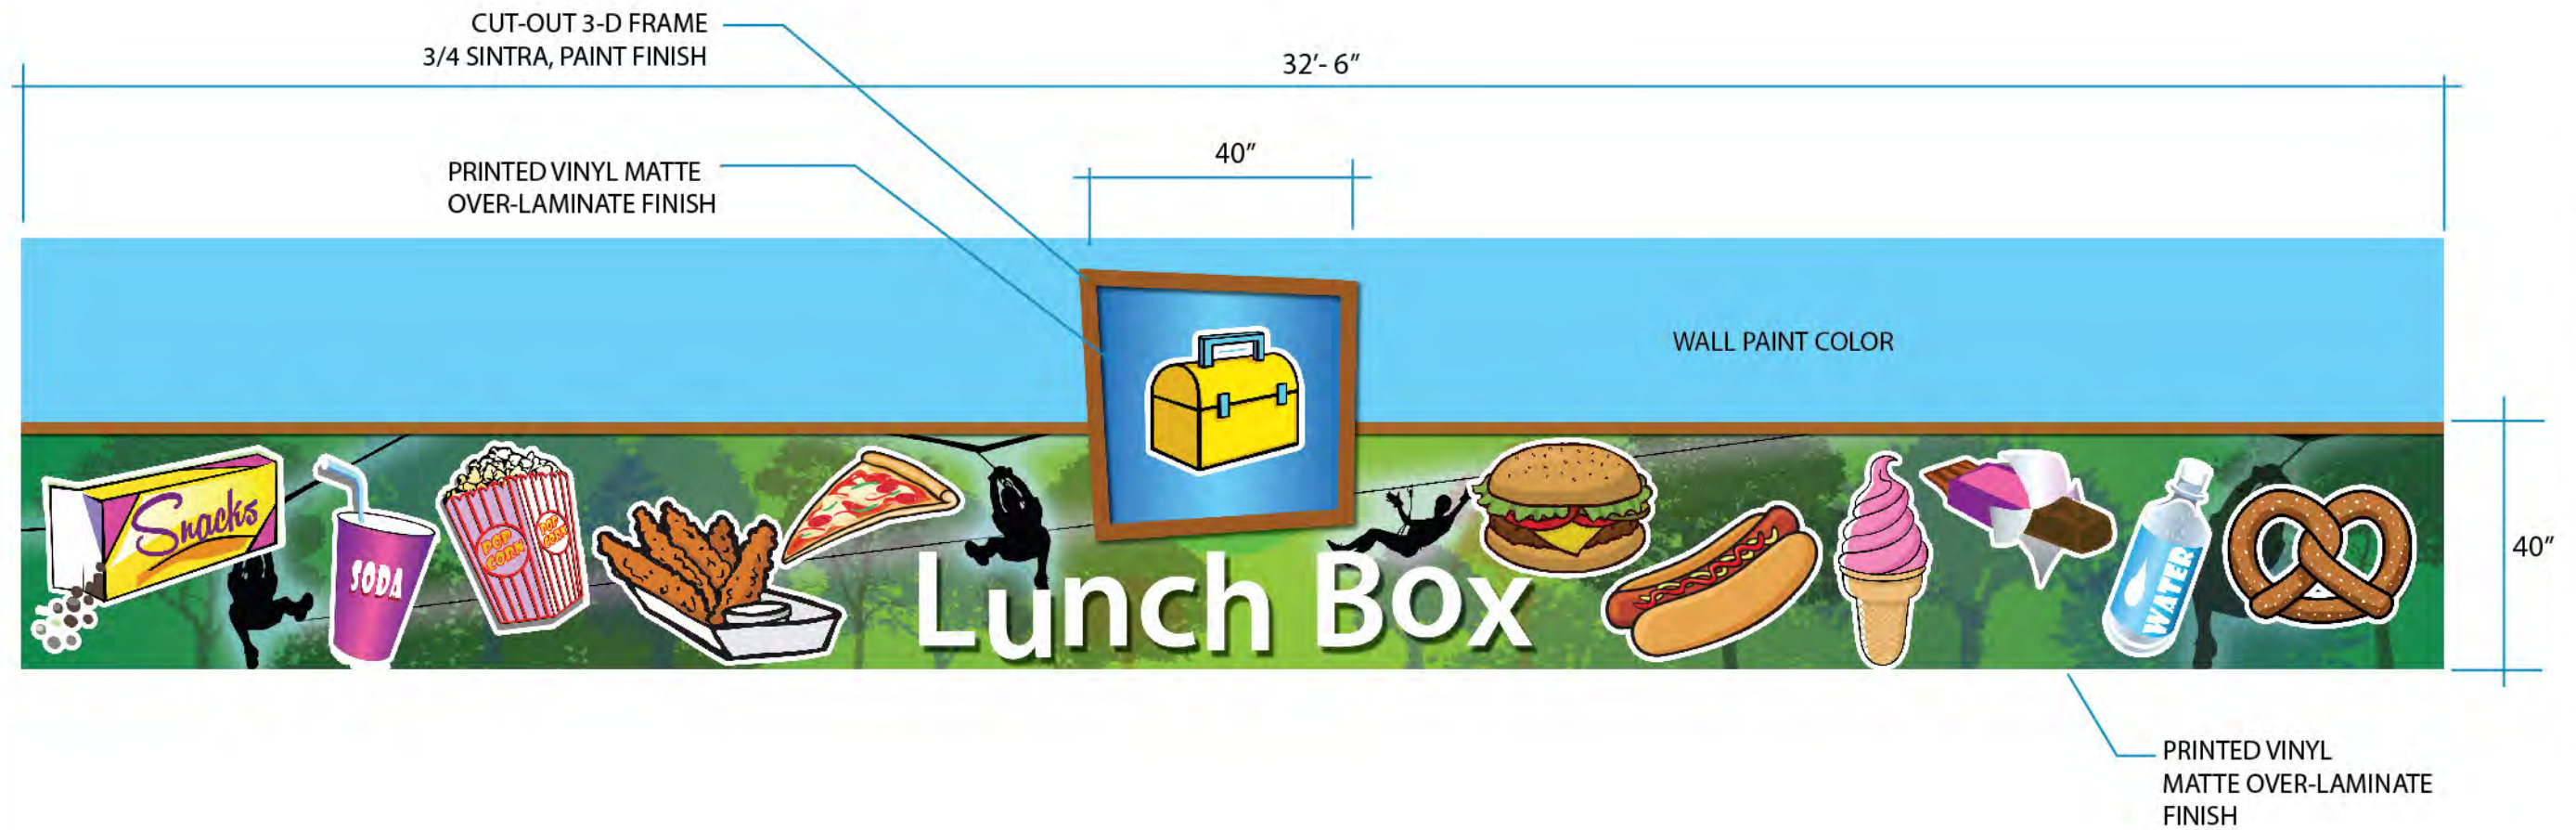

FOOD
SERVICE
GRAPHIC
MURAL


SIGN



Davis & Davis, Inc.
1805 W. Park Row Blvd.
Arlington, Texas

Sheet

05
of 13

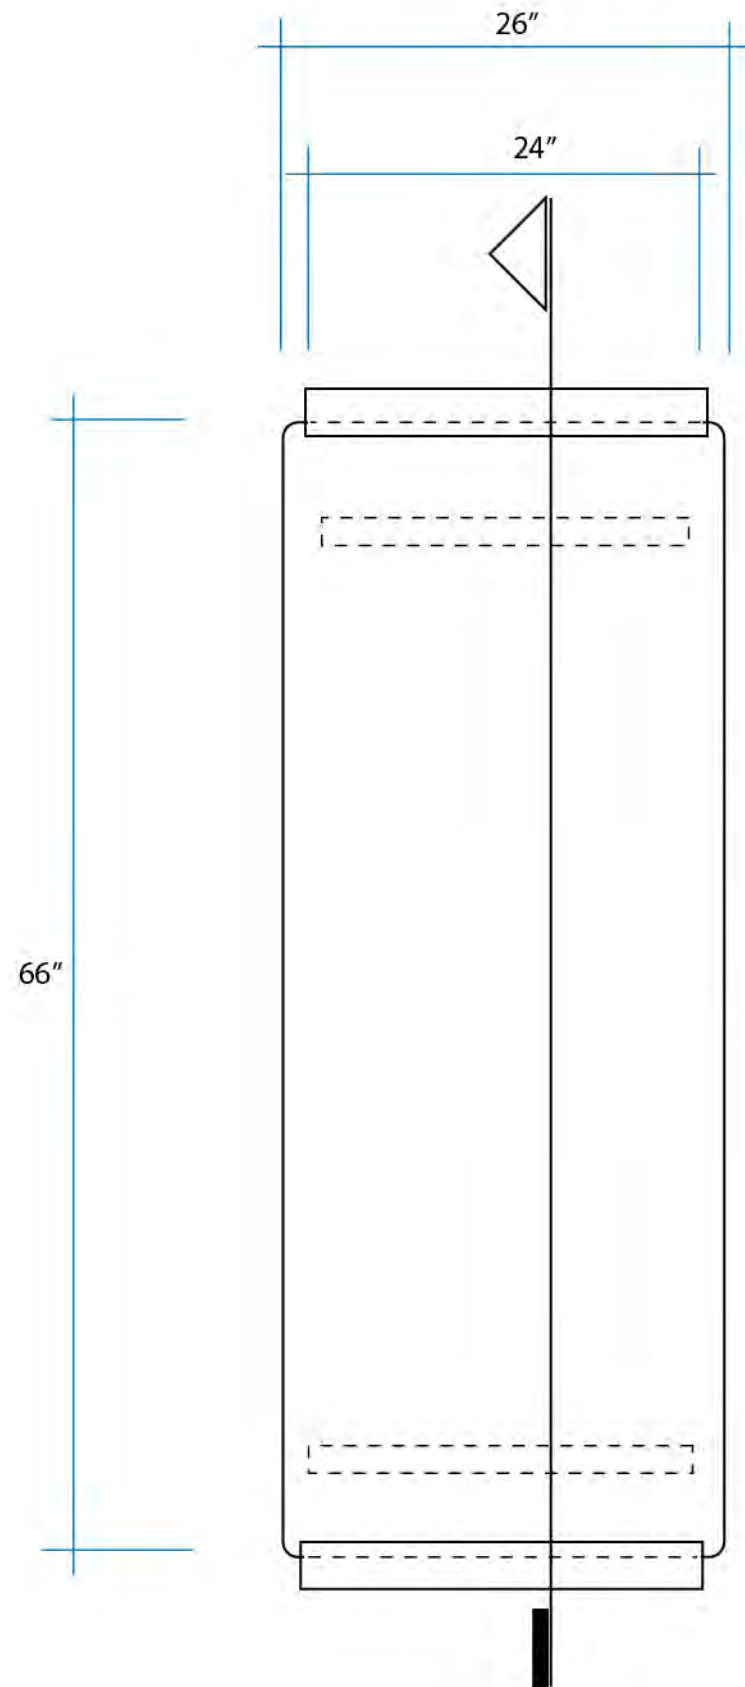


FRONT VIEW

ADHESIVE ATTACH HANGER
CLEAT AND BLOCKING

1/4 PAINT FINISHED ALUMI-
NUM WITH GRAPHICS
APPLIED ONE SIDE

WOOD TRIM TOP &
BOTTOM TO BE
STAINED AND
FINISHED
HARDWOOD

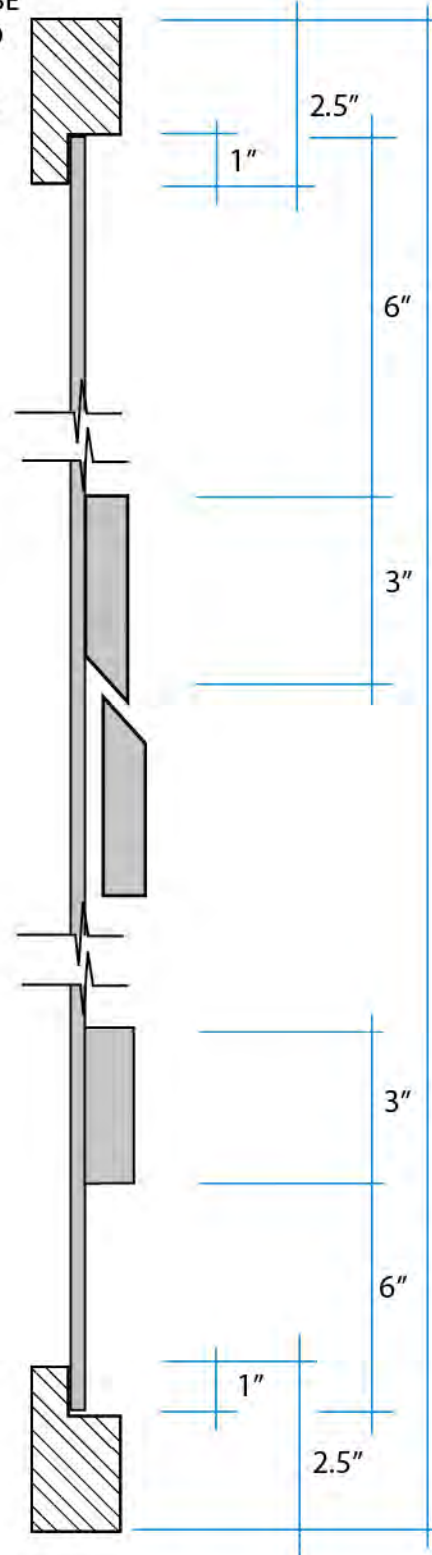

SECTION VIEW



ELEVATION VIEW



Sign
Project

Date
Nov. 7, 2018

INTERIOR
WAY-
FINDING
SIGN


SIGN



Davis & Davis, Inc.
1805 W. Park Row Blvd.
Arlington, Texas


Sheet

06
of 13

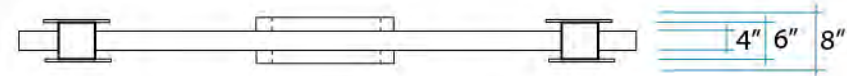


TOP VIEW

ALL WOOD TO BE
STAINED AND
FINISHED
HARDWOOD
UNLESS OTHERWISE
NOTED

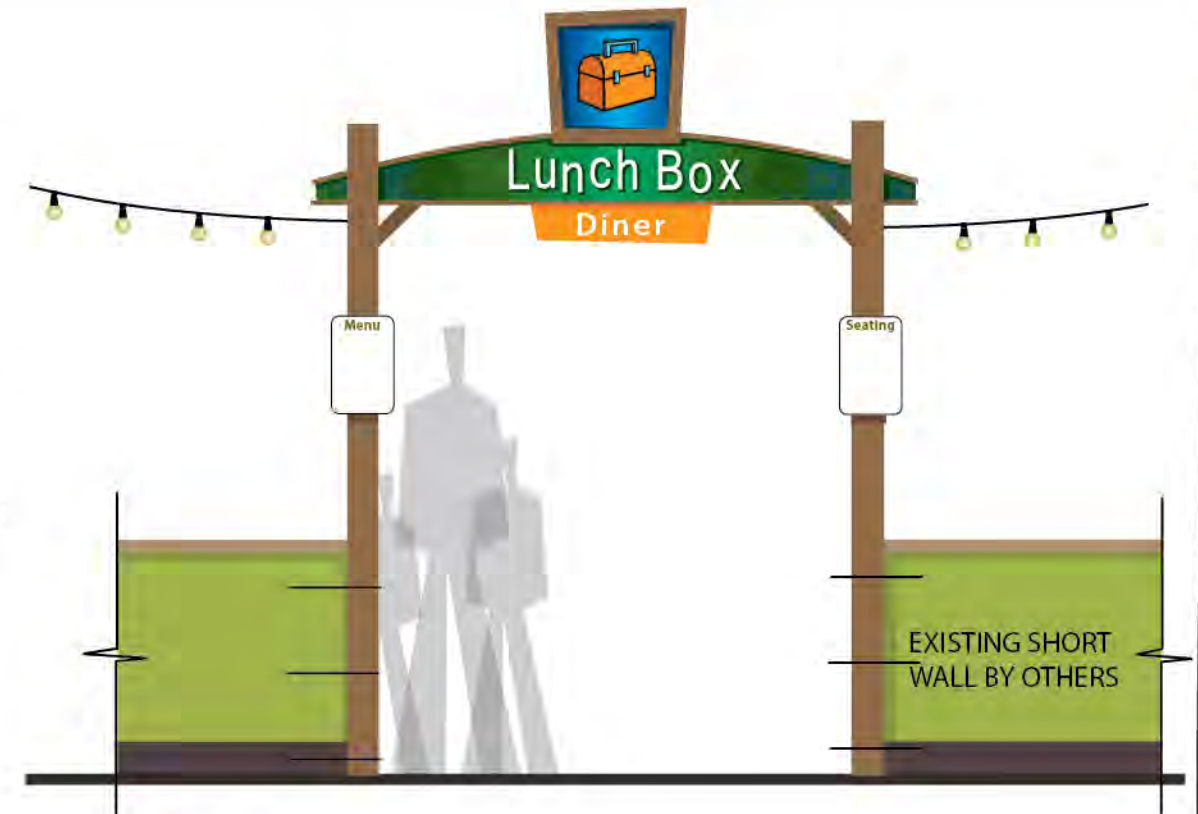

FRONT VIEW

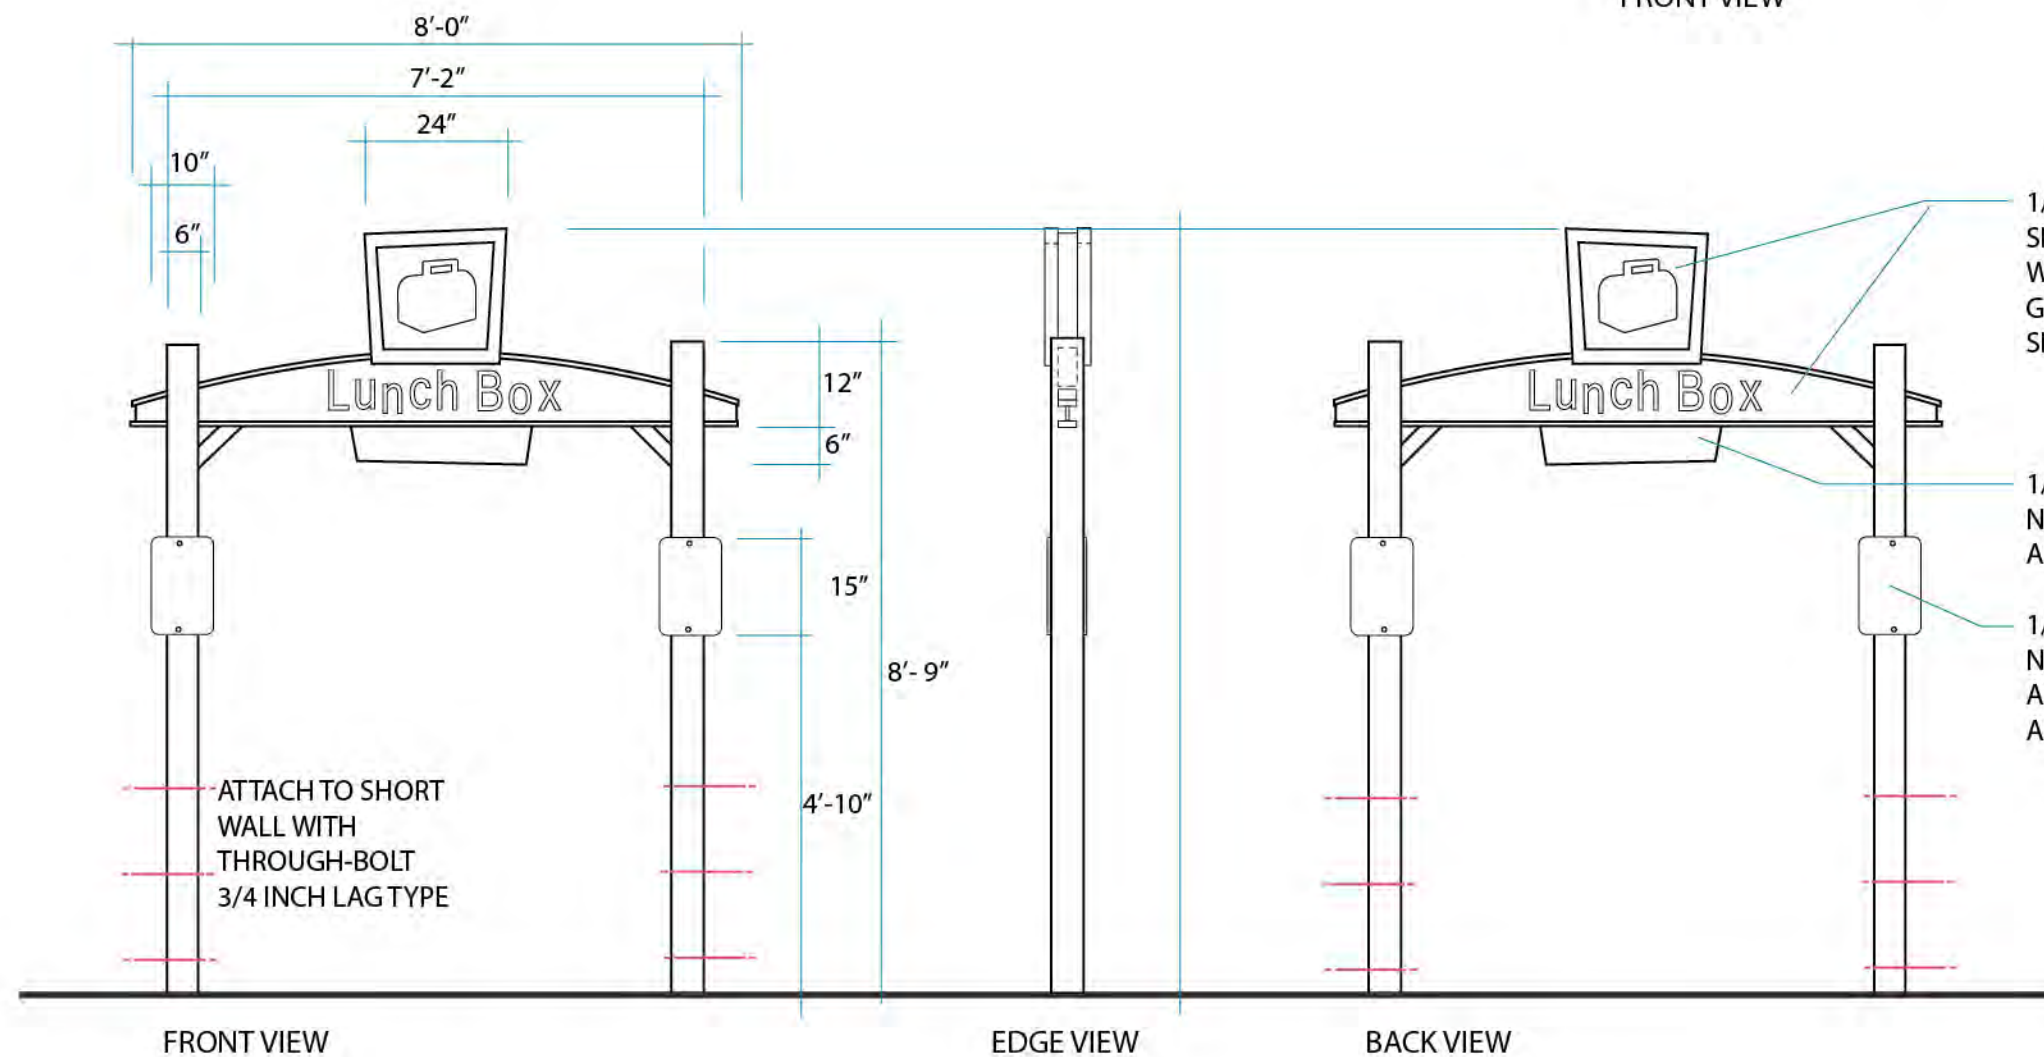


FRONT VIEW

EDGE VIEW

BACK VIEW

GROUND MOUNTED
LIGHTS TO ILLUMINATE
SIGN. TWO SIDES
BY OTHERS

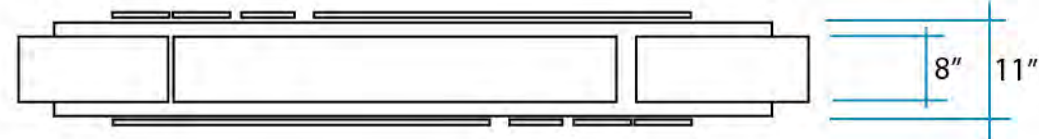

TOP VIEW

ALL OPAQUE SURFACES
AND FINISHES

HIGH GLOSS GREEN
COATING TYPICAL

FLAT GREY FINISH




CONCRETE
FOUNDATION
BY OTHERS


FRONT VIEW

IDENTICAL SIZE LOGO
BOTH SIDES

CUT-OUT 3-D LOGO ELEMENTS
APPLIED TO SIGN FACE

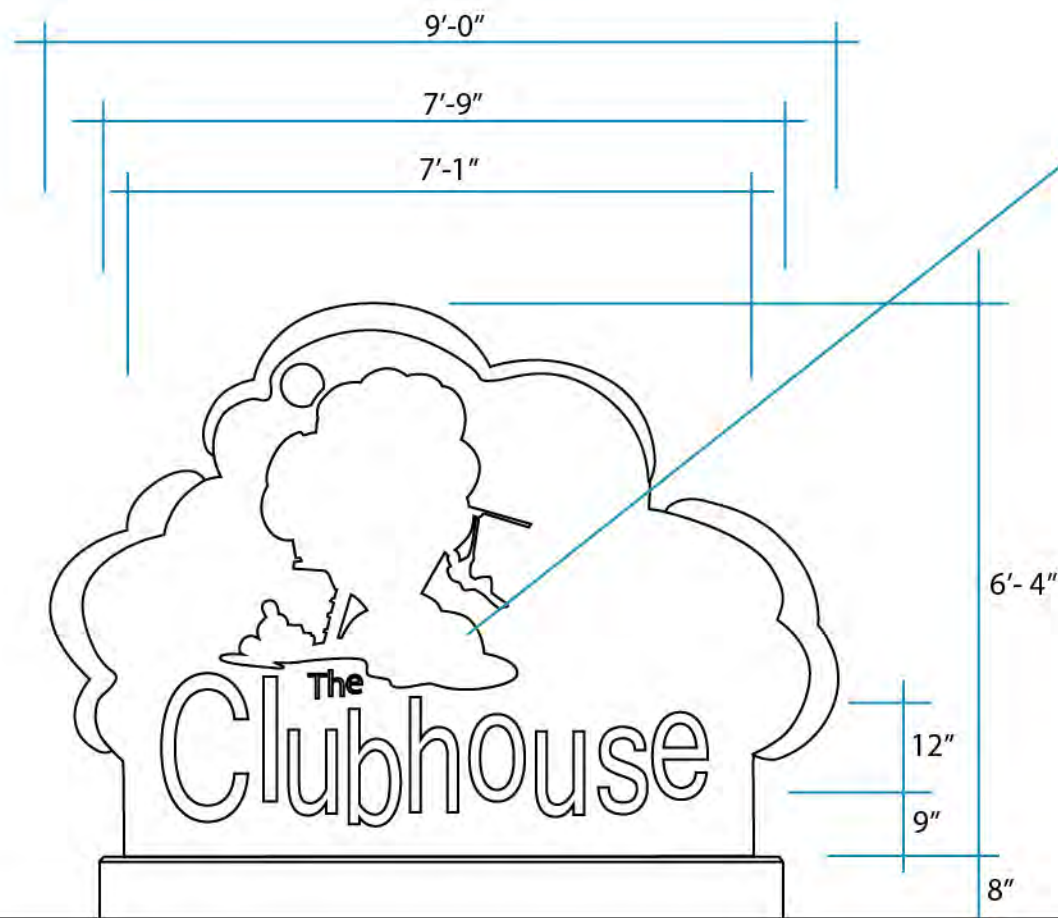


FRONT VIEW

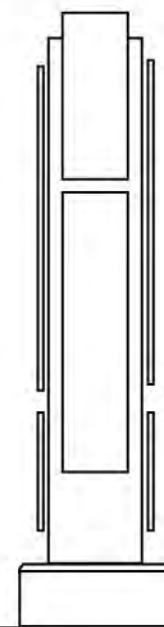

EDGE VIEW






BACK VIEW

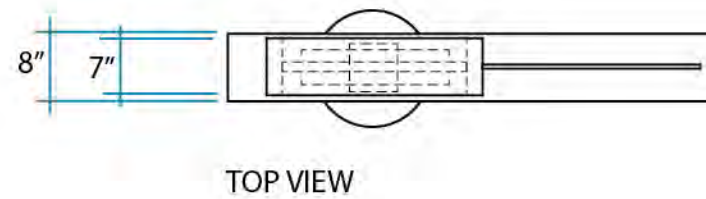


QUANTITY OF 3 REQUIRED
SEE SITE PLAN FOR LOCATION

ALL ALUMINUM
CONSTRUCTION AND
PAINTED

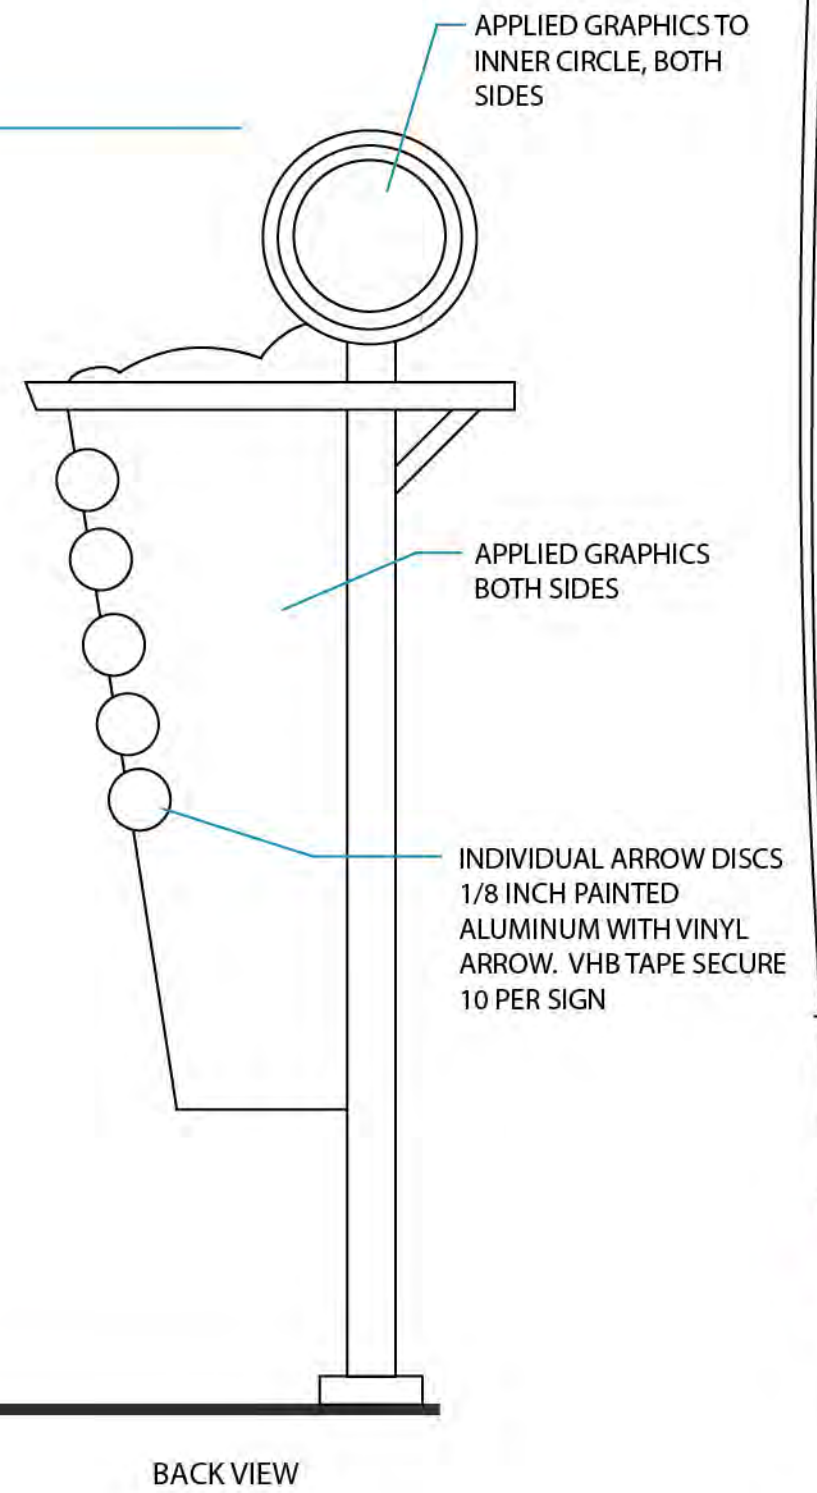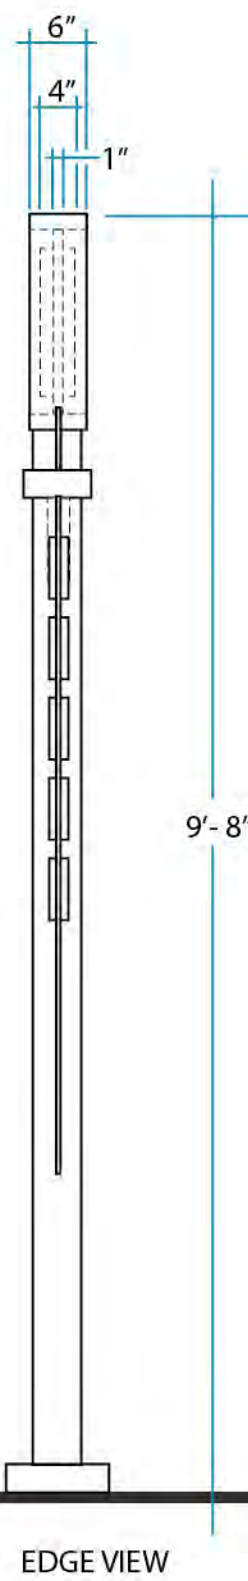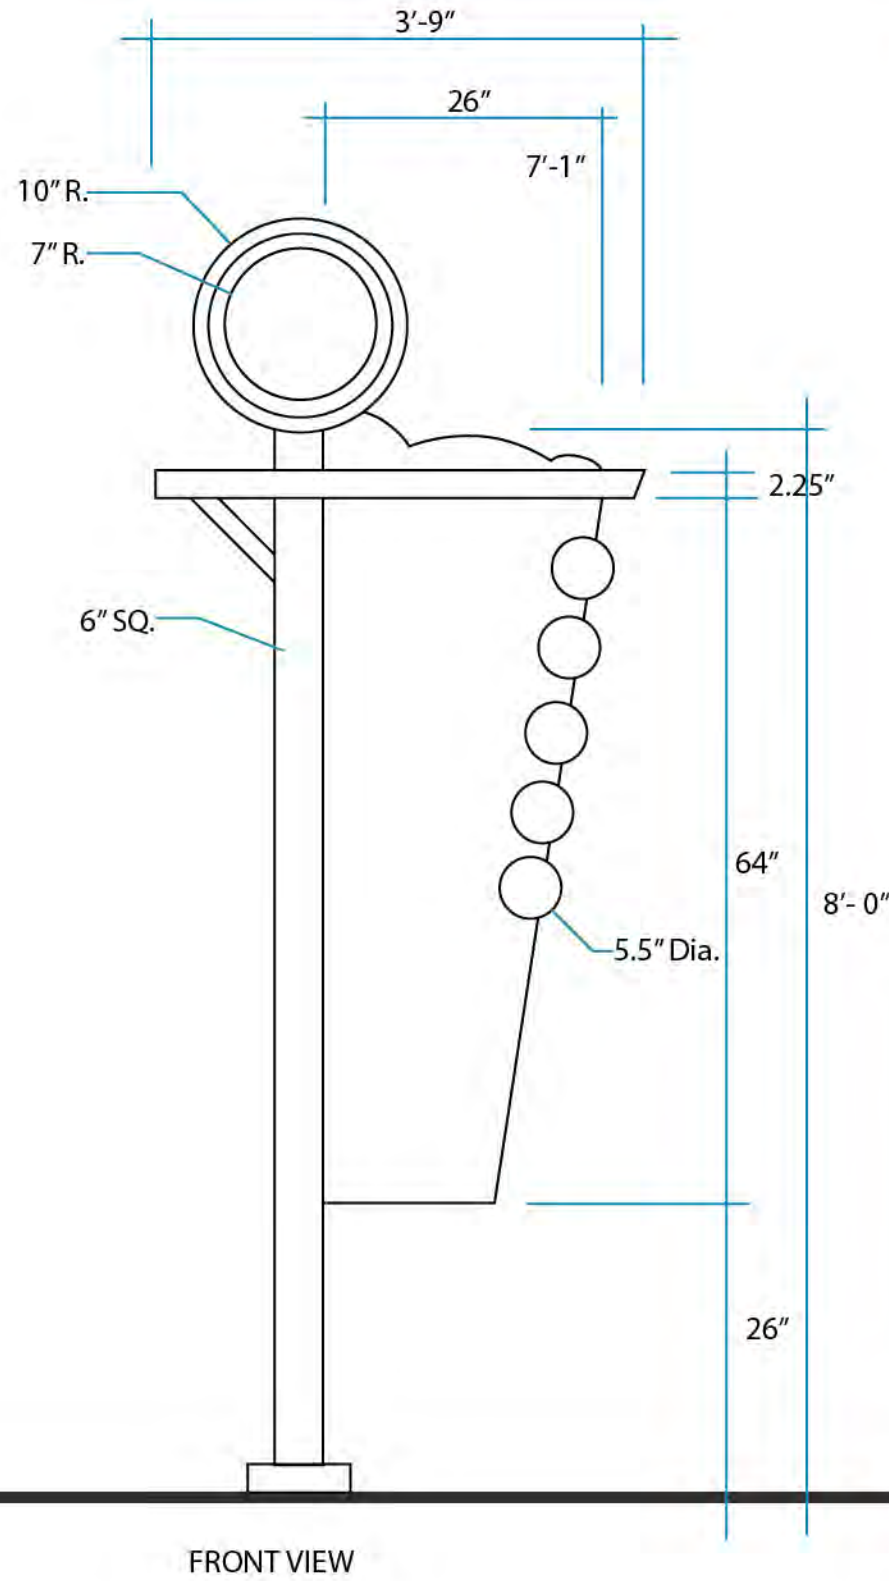





FRONT VIEW

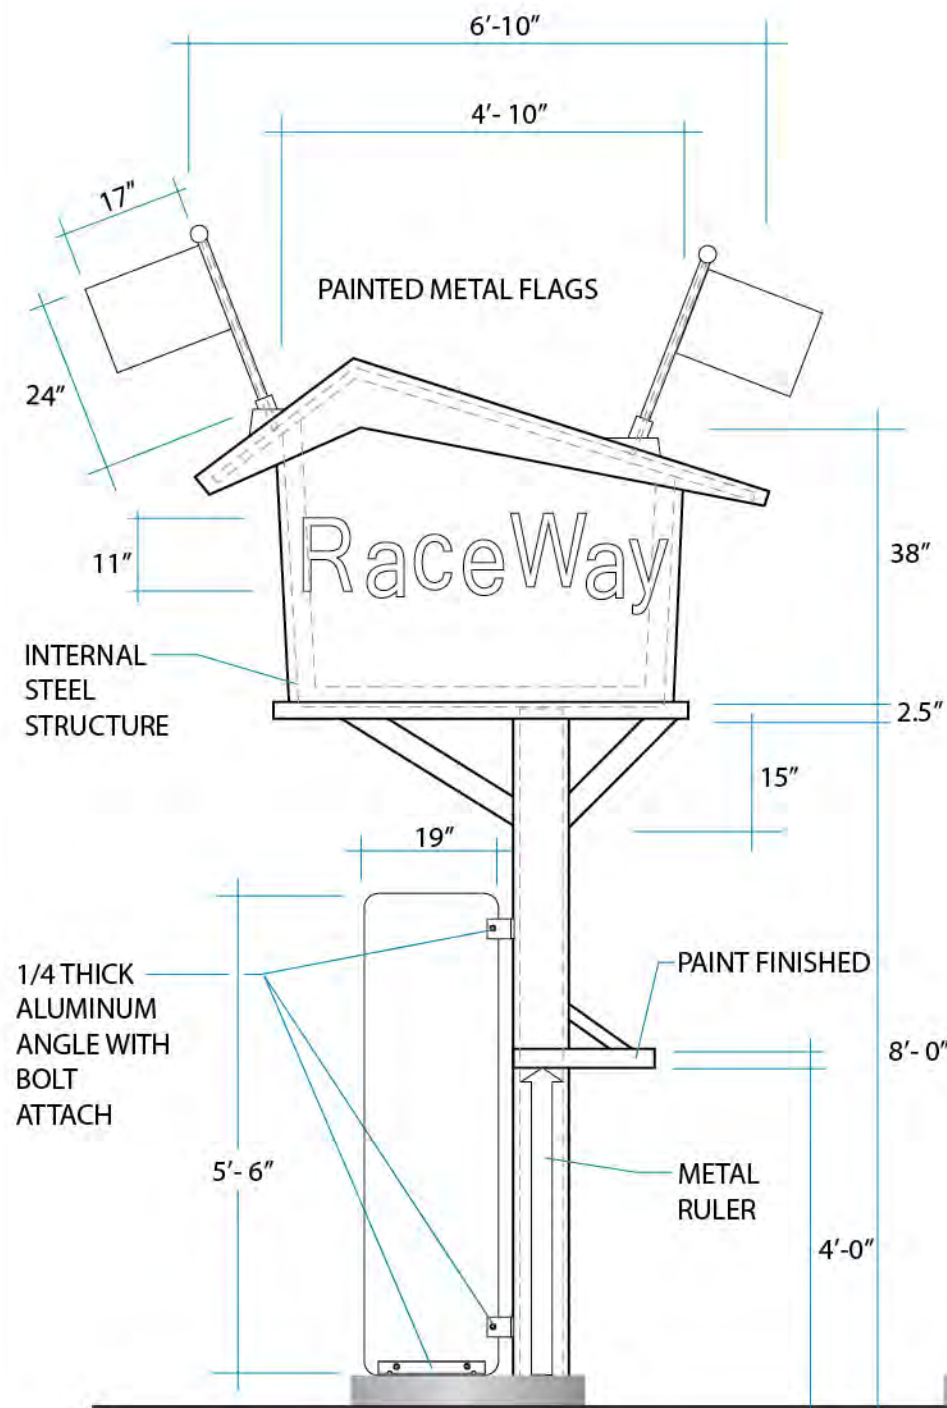


FRONT VIEW

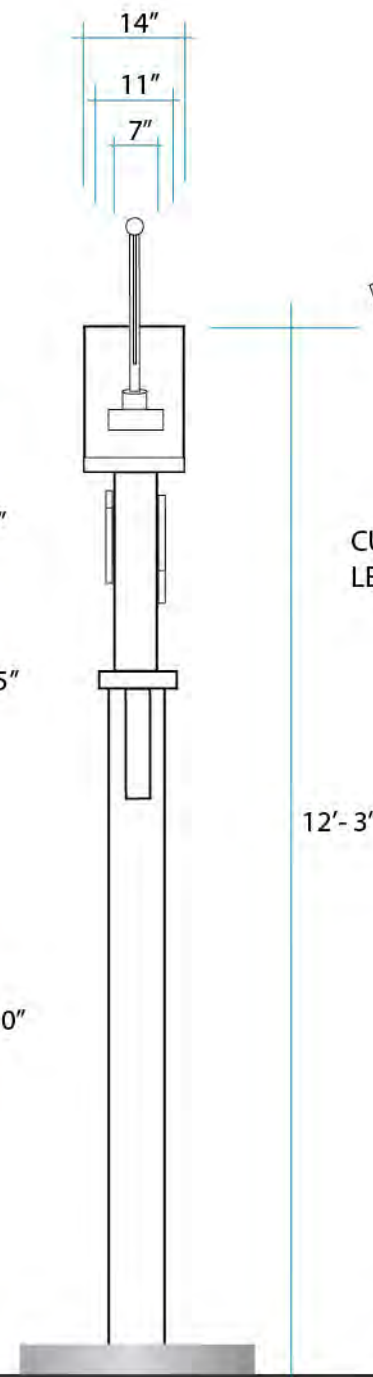



EDGE VIEW

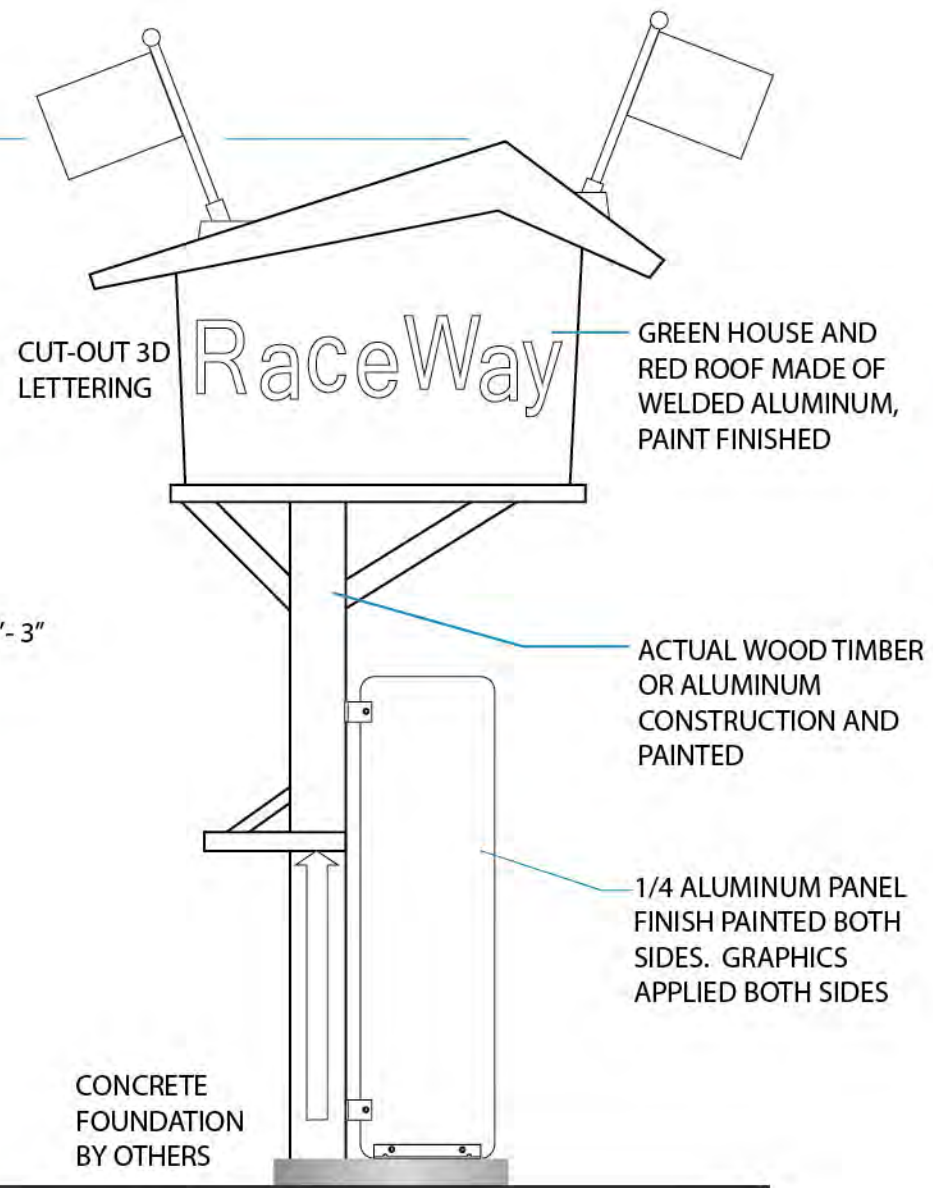


BACK VIEW

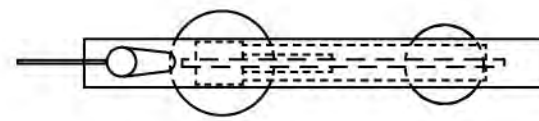

TOP VIEW

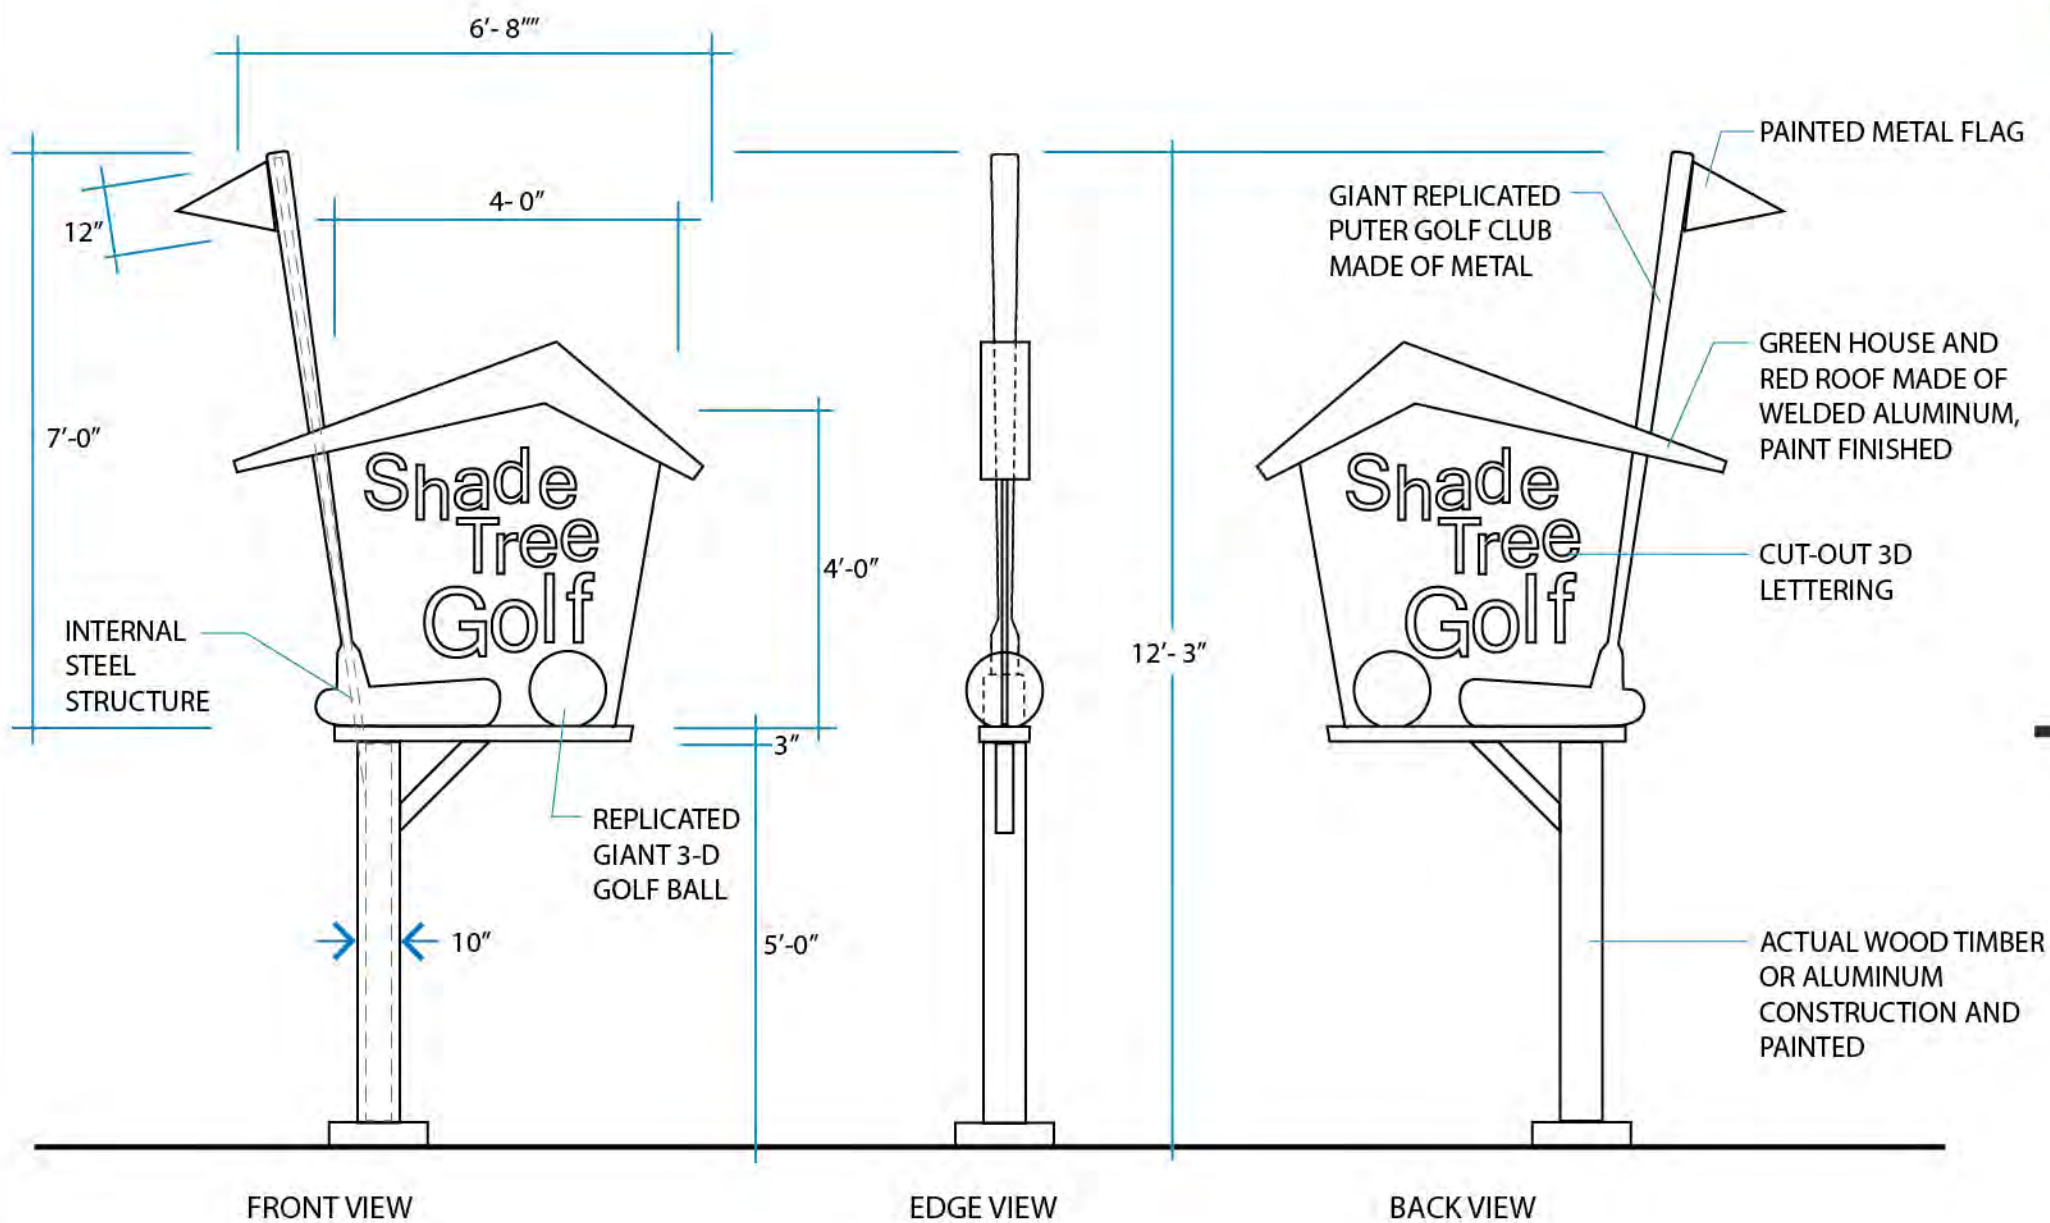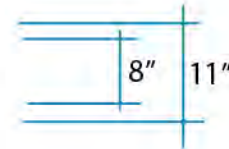


FRONT VIEW

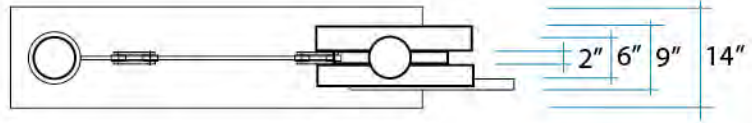


TOP VIEW

ALL WOOD TO BE
TREATED LUMBER
UNLESS OTHER WISE
NOTED

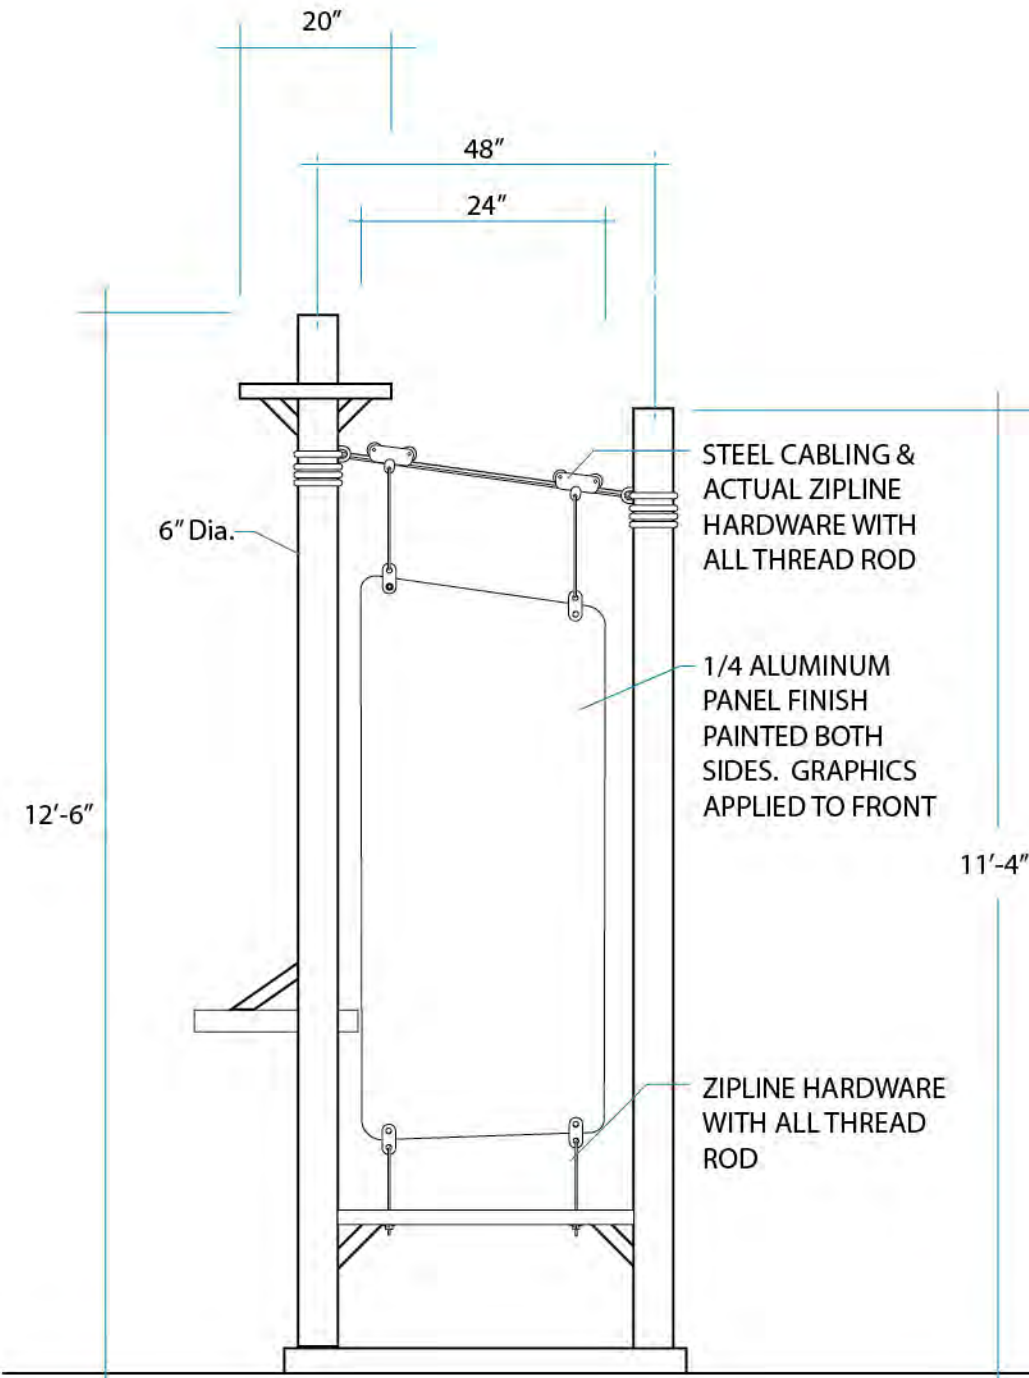

BACK VIEW

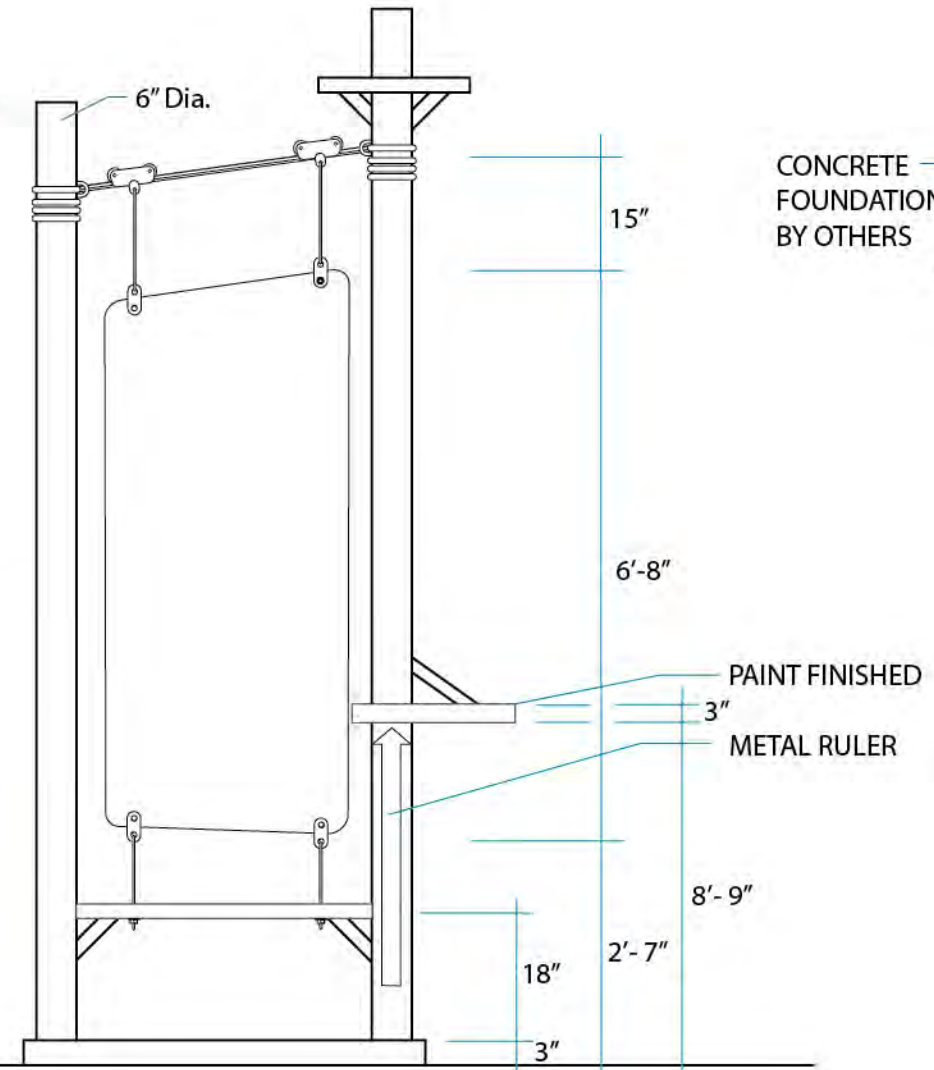


FRONT VIEW

CONCRETE
FOUNDATION
BY OTHERS

FRONT VIEW



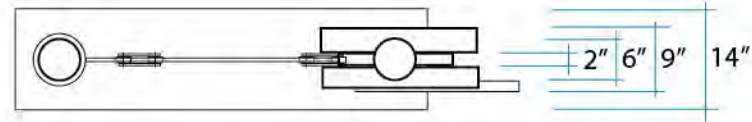


TOP VIEW


ALL WOOD TO BE
TREATED LUMBER
UNLESS OTHER WISE
NOTED

CONCRETE
FOUNDATION
BY OTHERS

FRONT VIEW

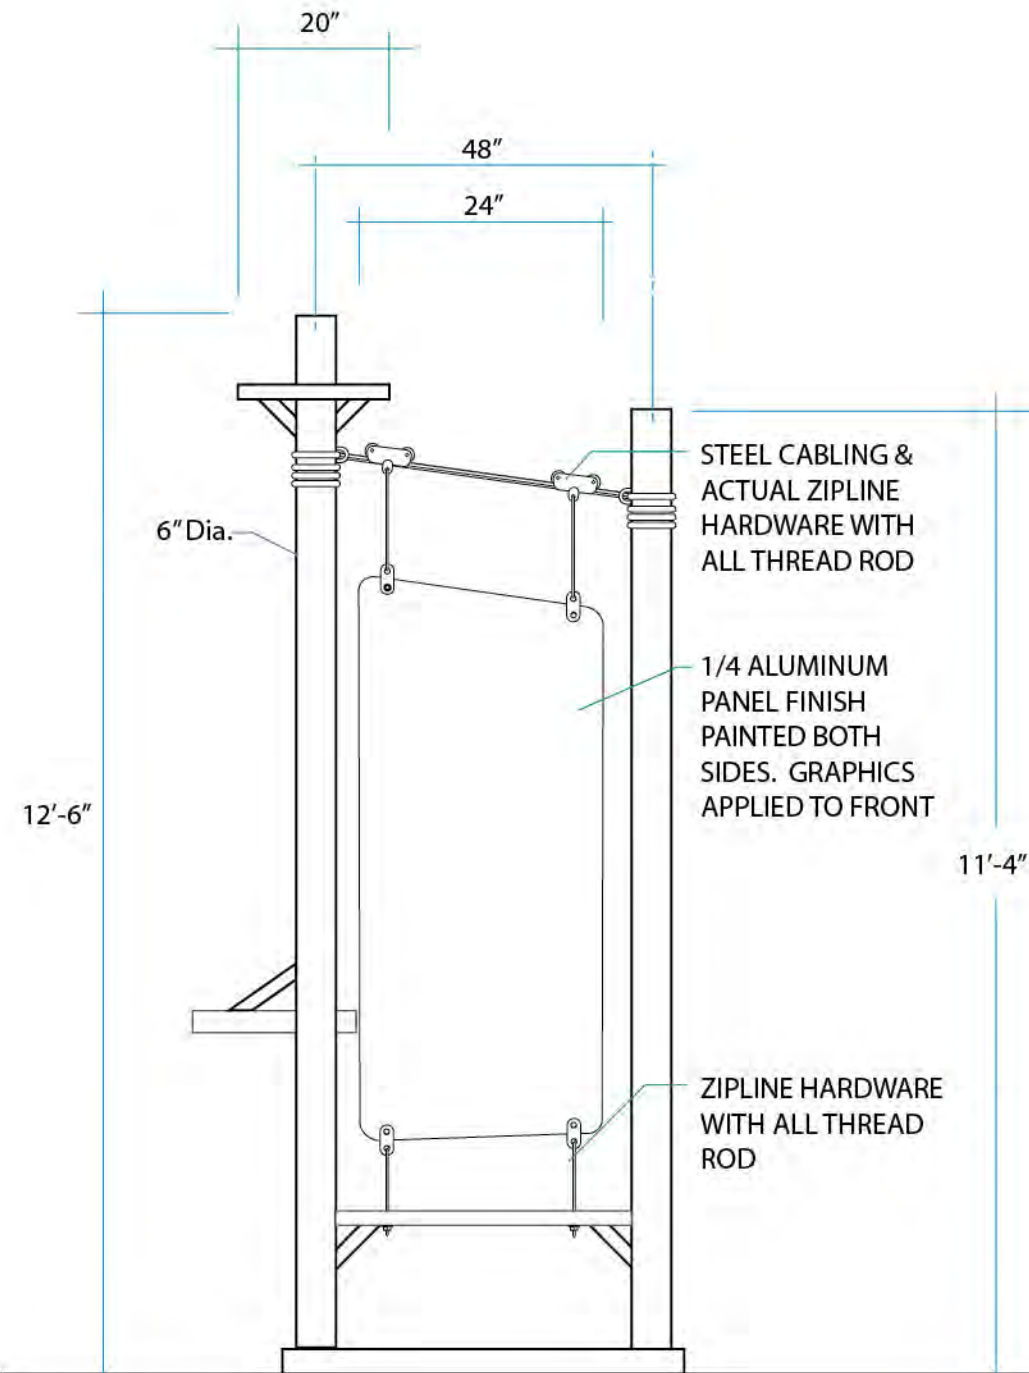

BACK VIEW

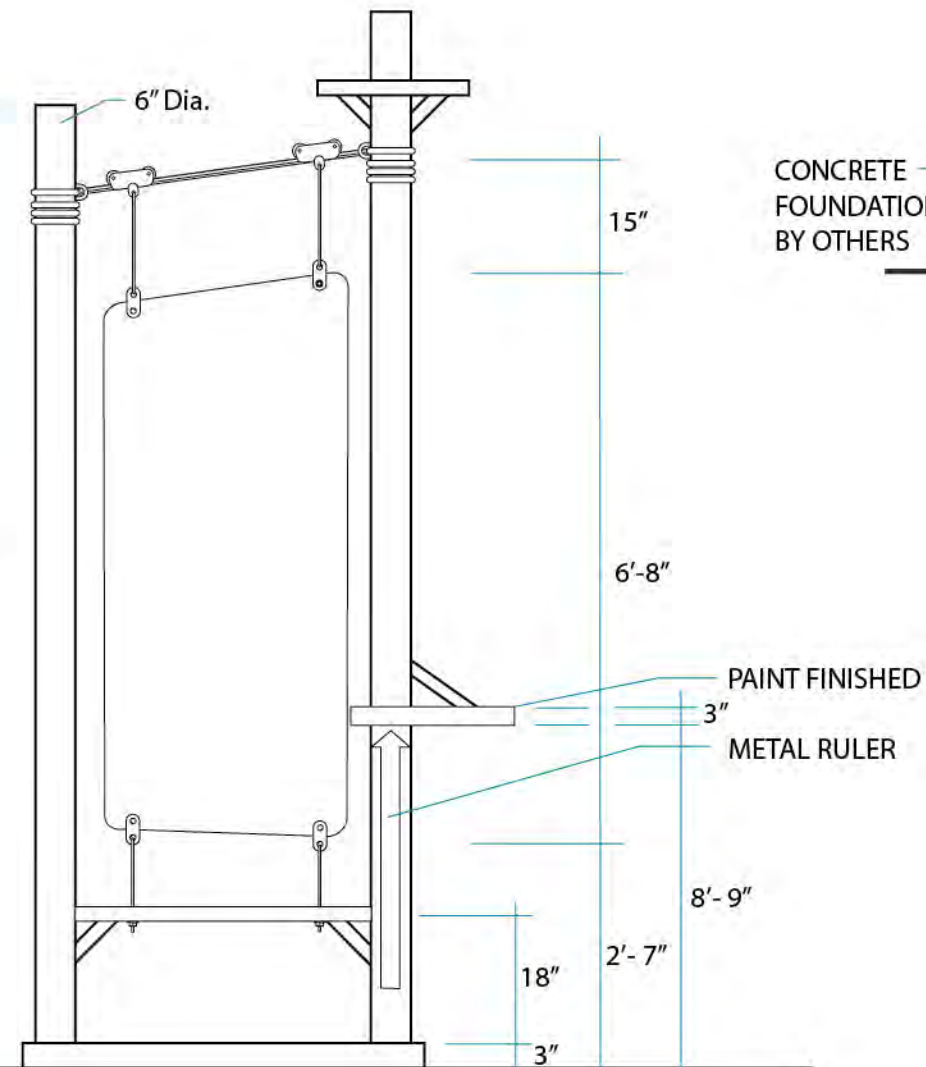

FRONT VIEW

